


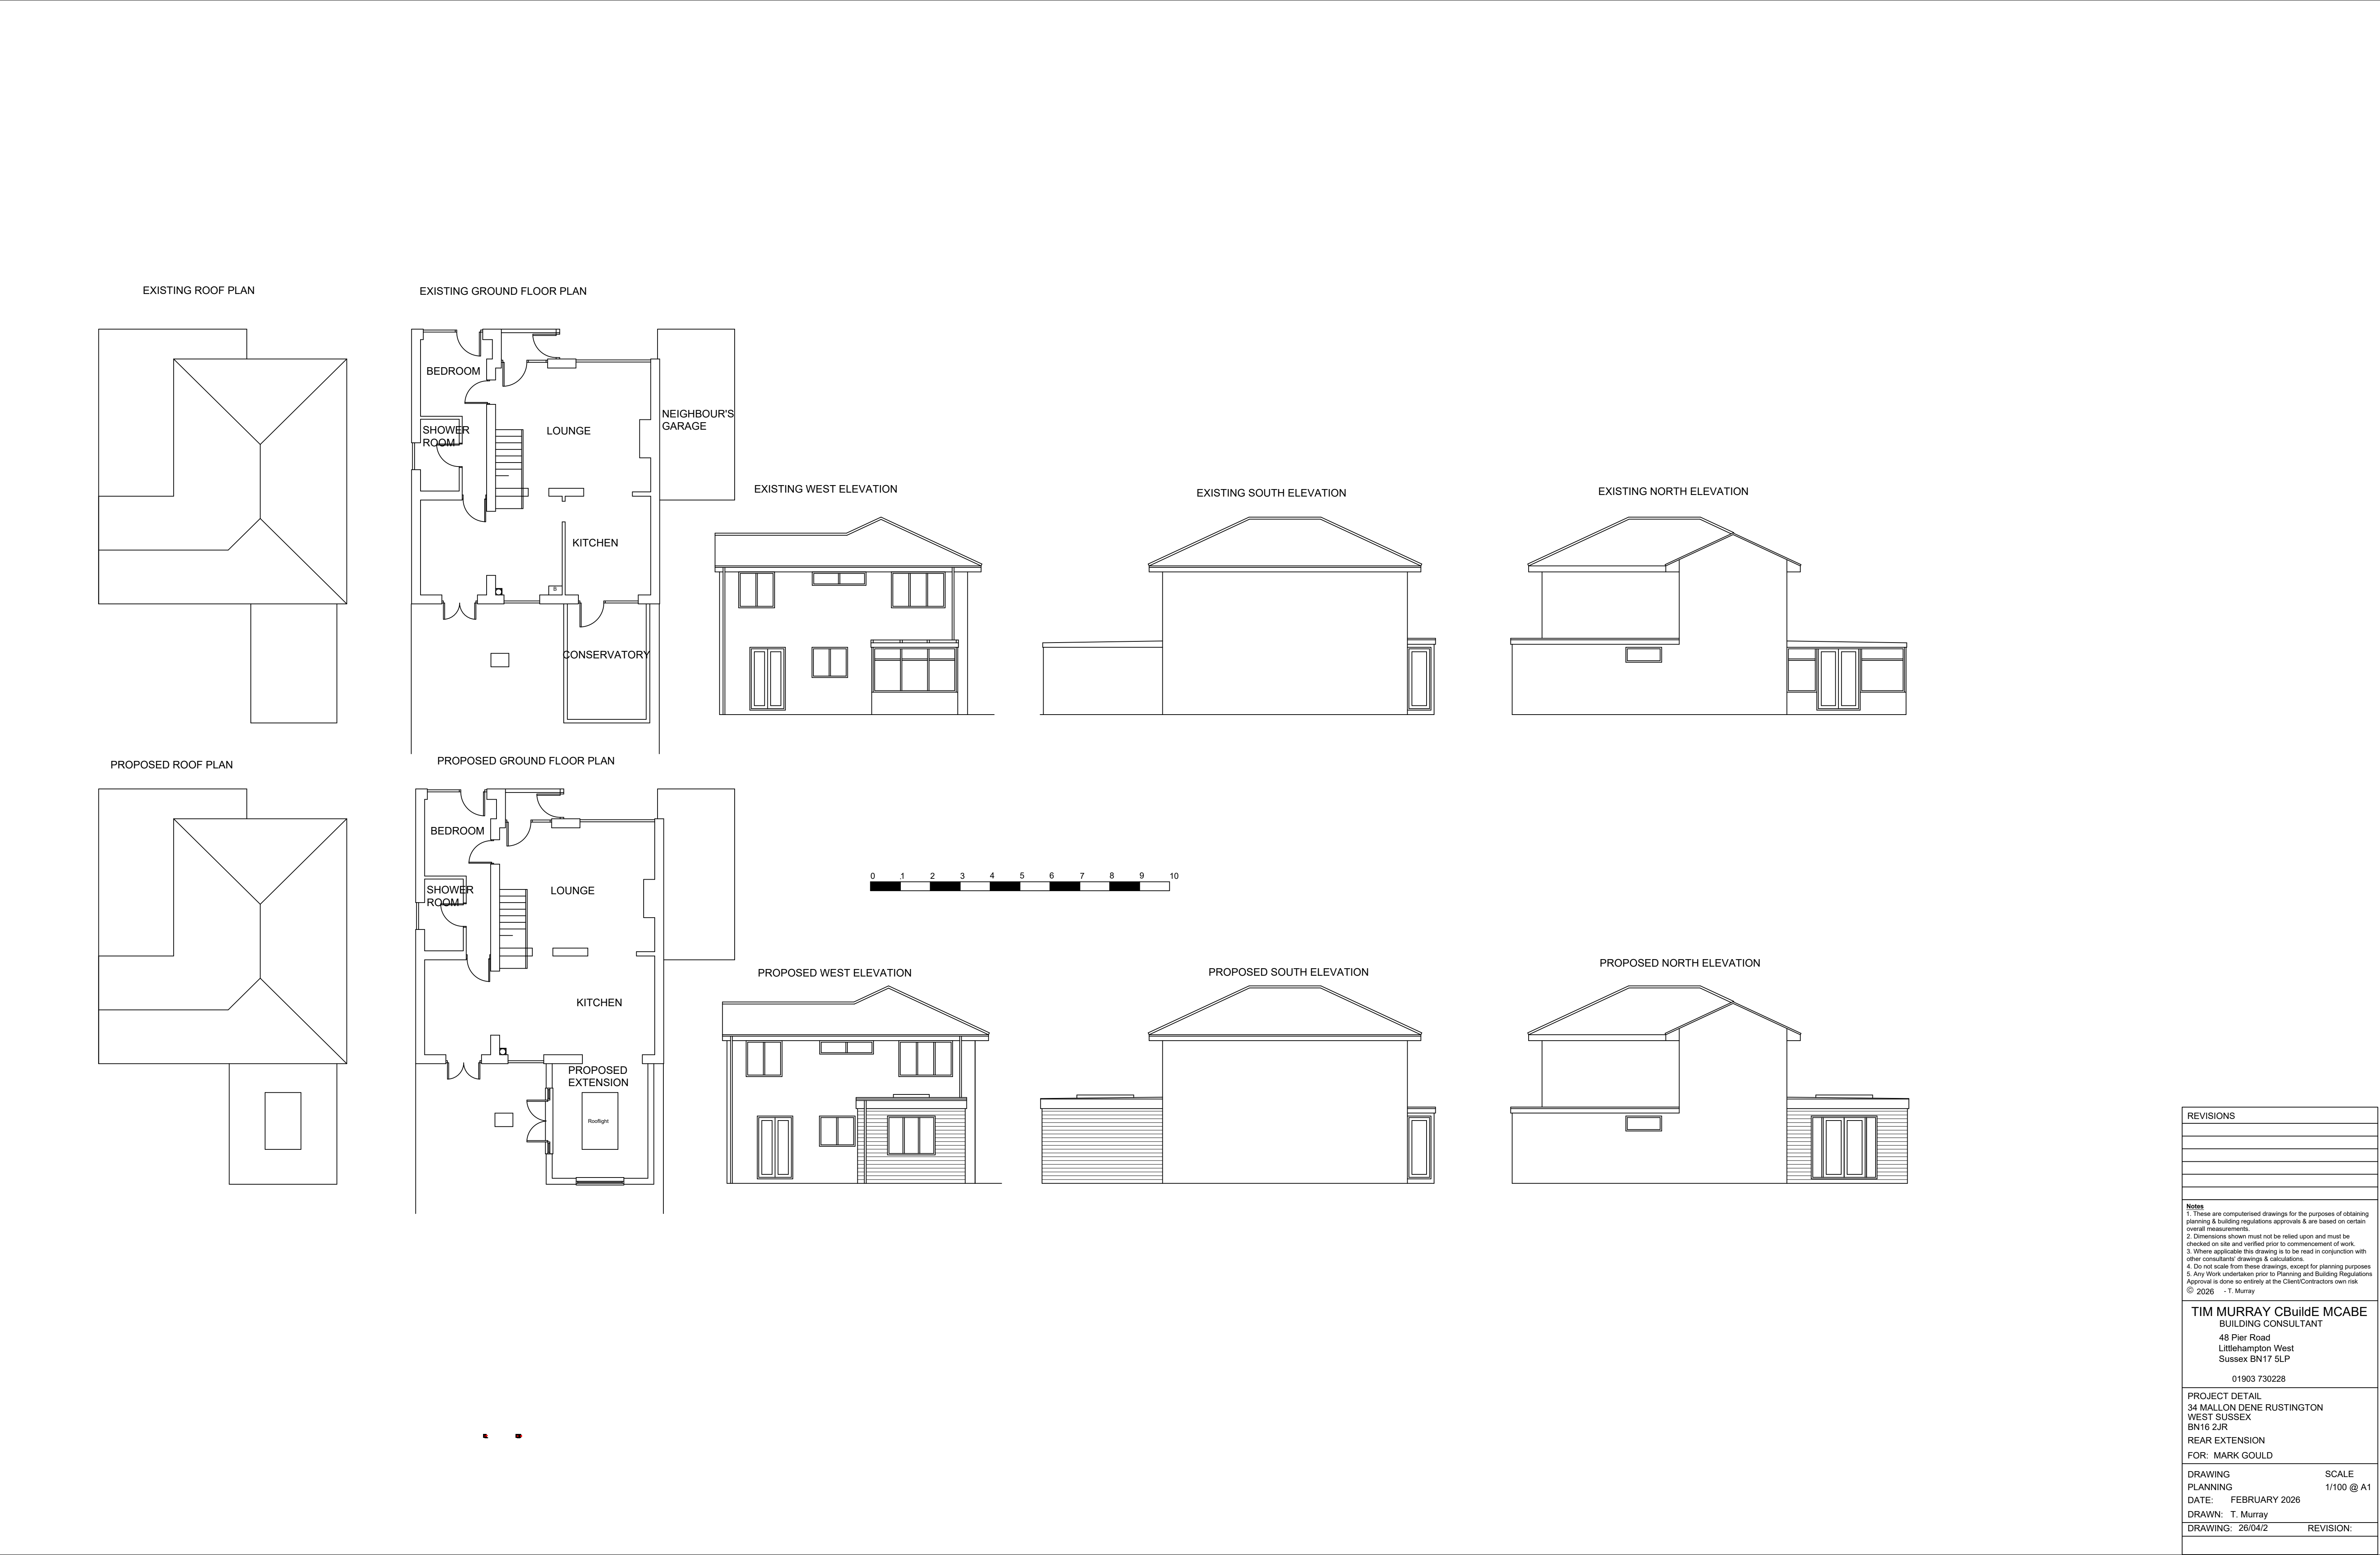

REVISIONS

Notes

1. These are computerised drawings for the purposes of obtaining planning & building regulations approvals & are based on certain overall measurements.
2. Dimensions shown must not be relied upon and must be checked on site and verified prior to commencement of work.
3. Where applicable this drawing is to be read in conjunction with other consultant drawings & calculations.
4. Do not scale from these drawings, except for planning purposes.
5. Any Work undertaken prior to Planning and Building Regulations Approval is done so entirely at the Client/Contractors own risk.
© 2026 - T. Murray

TIM MURRAY CBuildE MCABE

BUILDING CONSULTANT

48 Pier Road

Littlehampton West

Sussex BN17 5LP

01903 730228

PROJECT DETAIL

34 MALLON DENE RUSTINGTON

WEST SUSSEX

BN16 2JR

REAR EXTENSION

FOR: MARK GOULD

DRAWING

SCALE

PLANNING

1/100 @ A1

DATE: FEBRUARY 2026

DRAWN: T. Murray

DRAWING: 26/04/2

REVISION: