



R/33/11.

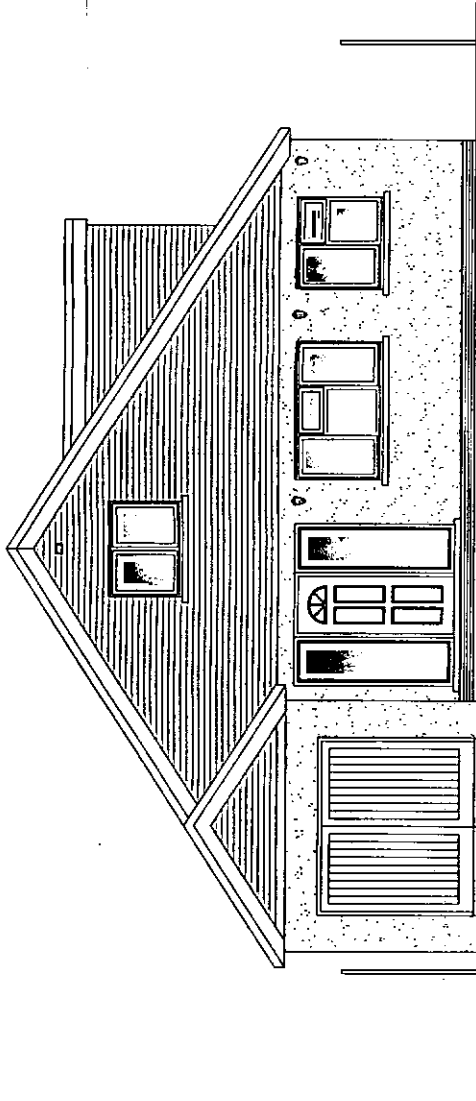


FRONT ELEVATION (EAST)

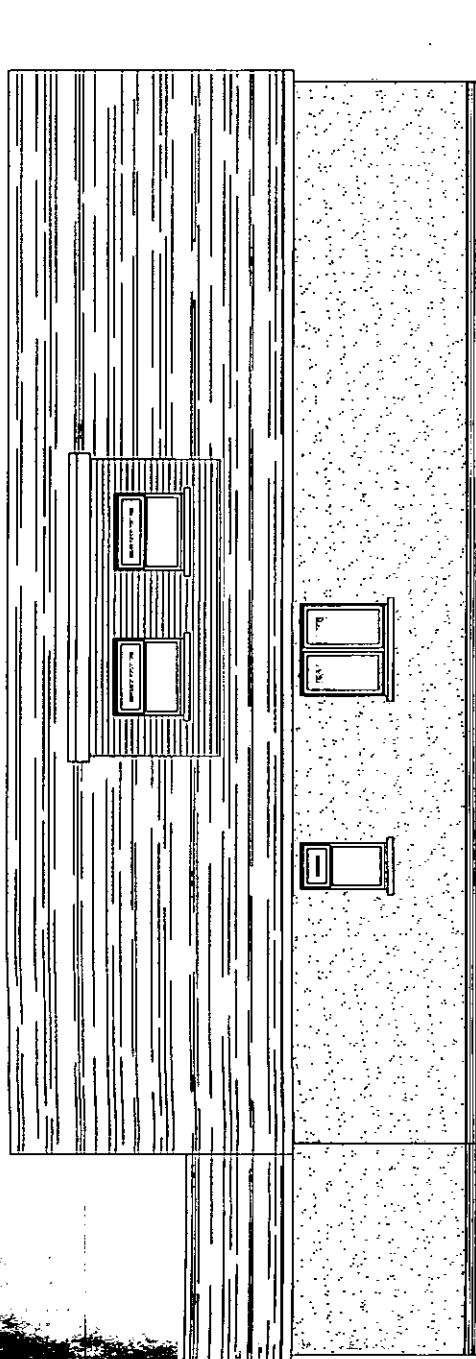


SIDE ELEVATION (NORTH)

WALLS - BLOCK / RENDERED.
ROOF - PITCHED AND CONCRETE INTERLOCKING TILES
FRONT AND REAR GABLES TO BE VERTICAL TILE HANGING.

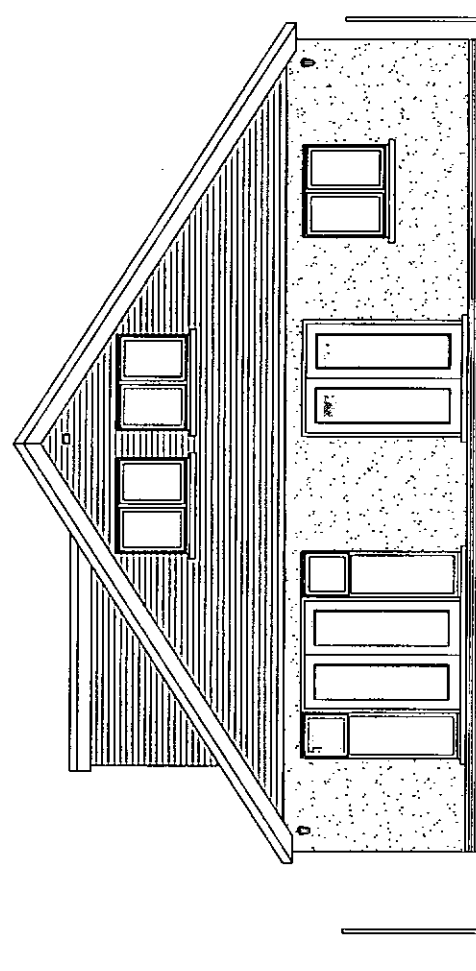

REAR ELEVATION (WEST)

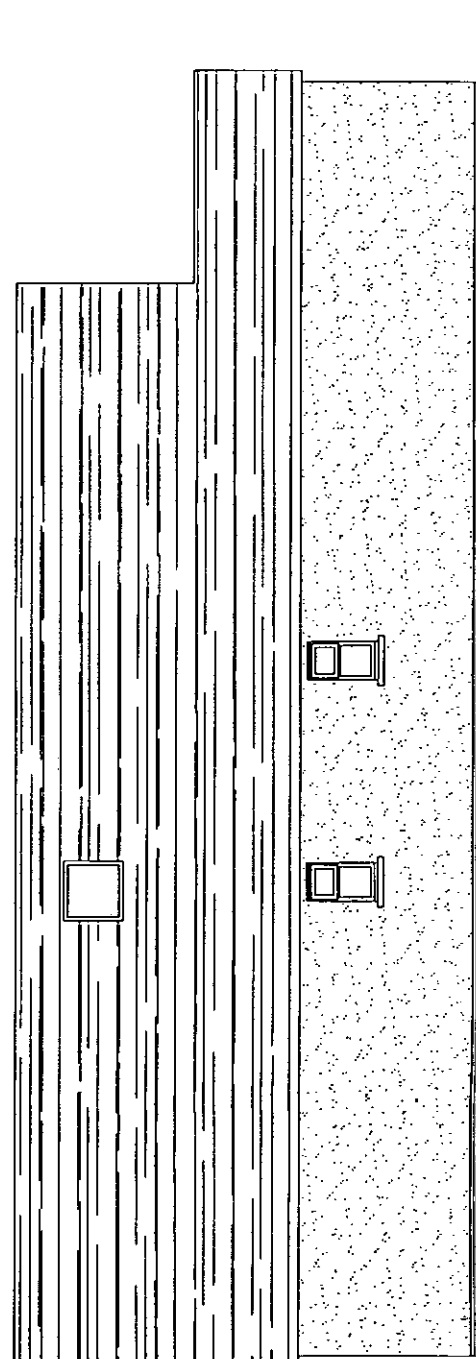

SIDE ELEVATION (SOUTH)

	Michael Pearce & Associates Ltd Chartered Surveyors - Architectural Consultants 3 West Ridings, East Preston, West Sussex. BN16 2TD	Tel 01903 786839 Mob 07812 195560 e-mail:michael@mpa-surveyors.co.uk	EXTENSIONS AND ALTERATIONS 44 BROADMARK LANE, RUSTINGTON	DRW NO 5 SCALE 1/100 PROPOSED ELEVATIONS
---	--	---	--	--