



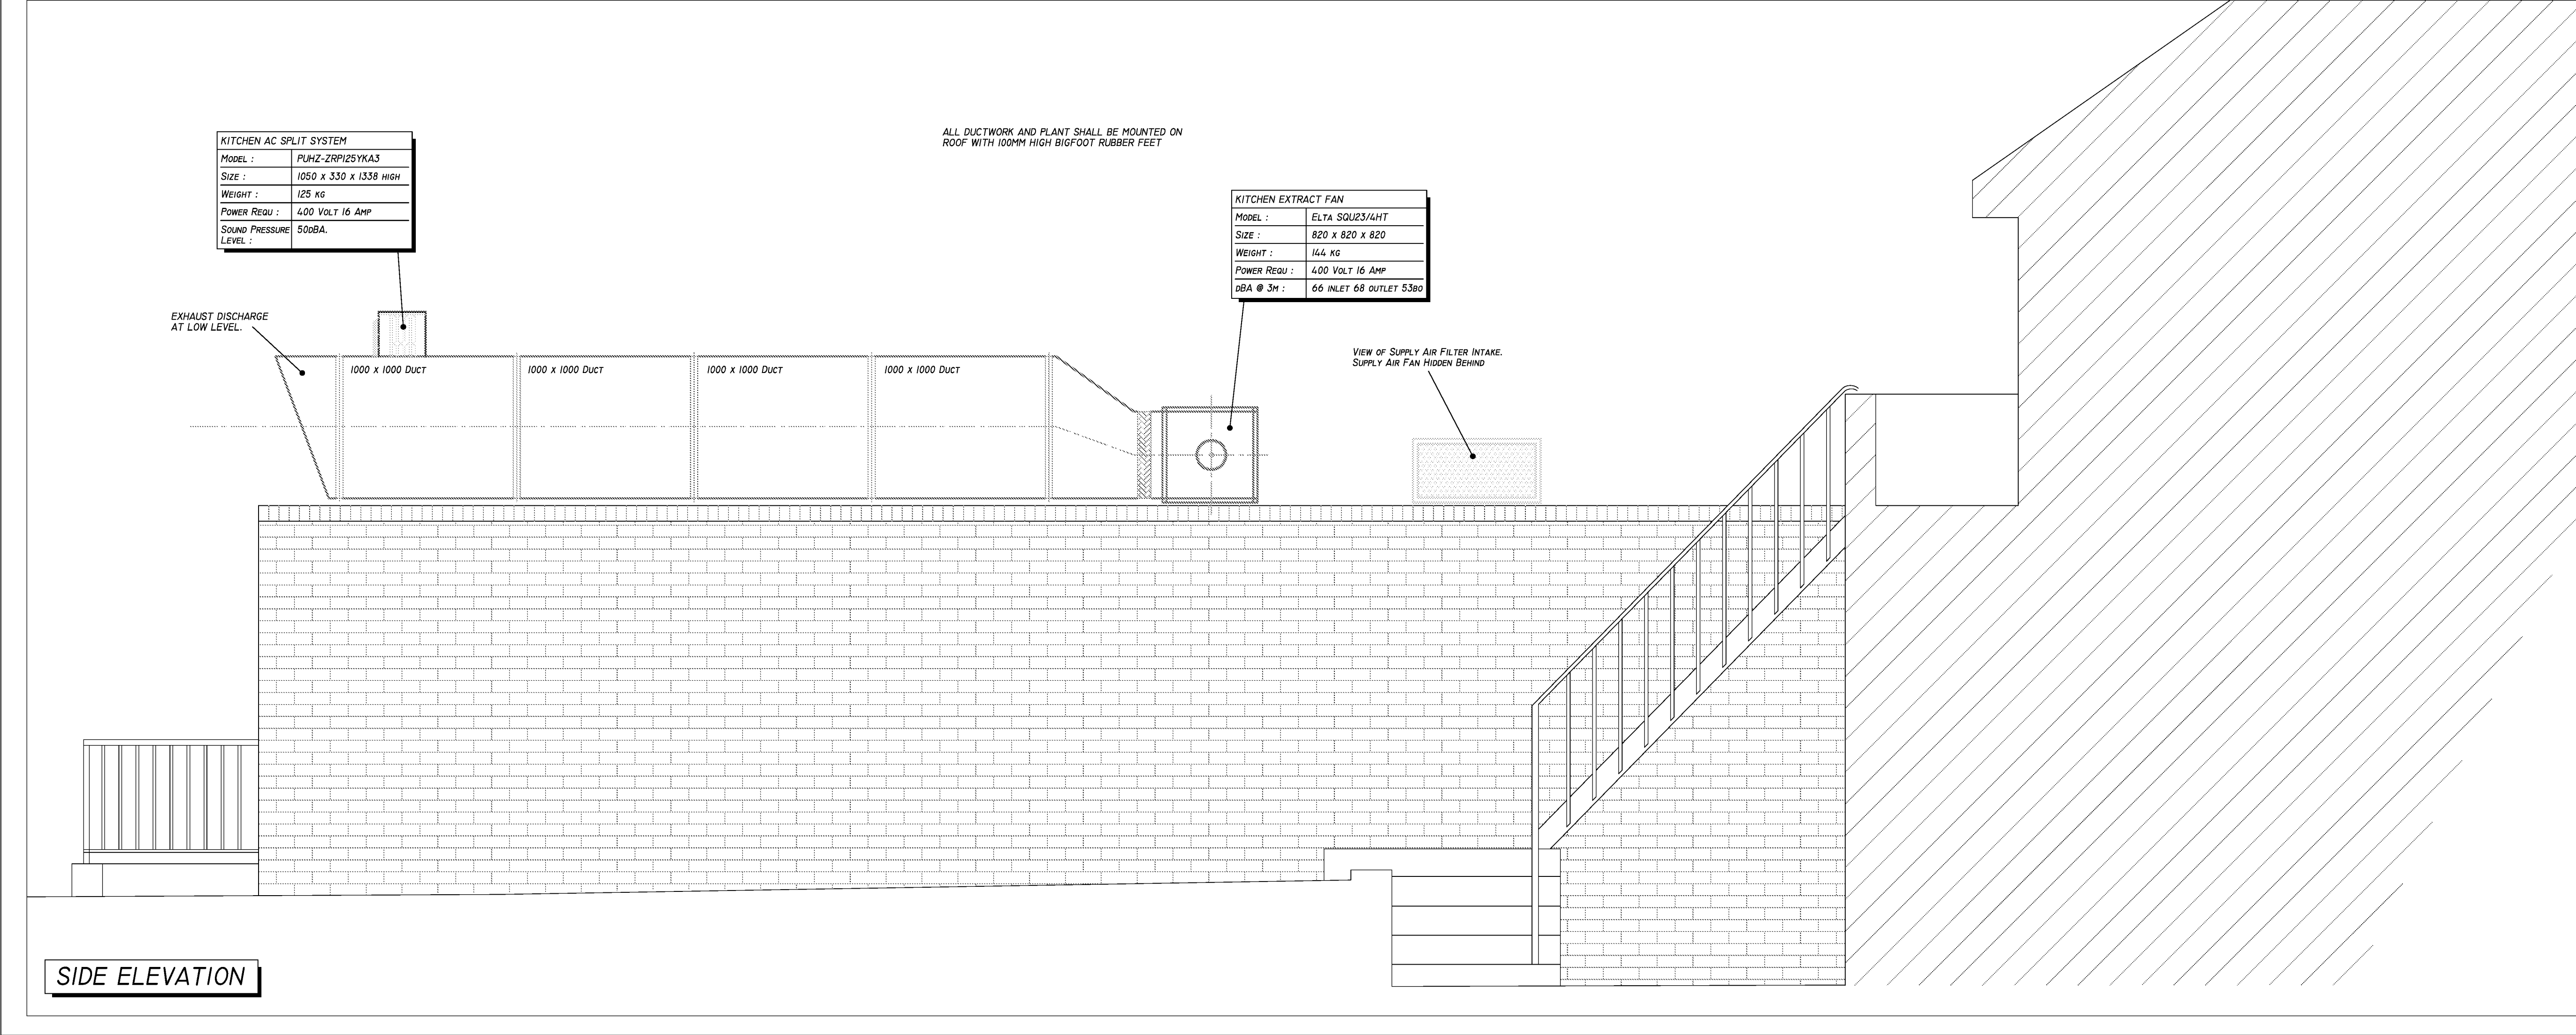

FOR THIS DRAWING WE CLAIM LEGAL PROTECTION REGARDING COPYRIGHTS, COMMERCIAL COMPETITION AND INDUSTRIAL GUARANTEE. THIS DRAWING IS ONLY TO BE USED FOR THE PURPOSE FOR WHICH IT IS SUPPLIED AND WITHOUT OUR CONSENT IT MUST NEITHER BE COPIED OR MADE ACCESSIBLE TO ANY THIRD PARTY.

REVISIONS	
A	preliminary issue
B	riser removed thus now all full odour control
	01/02/19
	08/02/19

RESTAURANT AC SPLIT SYSTEM	
MODEL :	PUHZ-ZRP71VHA2
SIZE :	950 x 330 x 943 HIGH
WEIGHT :	67 KG
POWER REQU :	230 VOLT 25 AMP
SOUND PRESSURE LEVEL :	480BA.

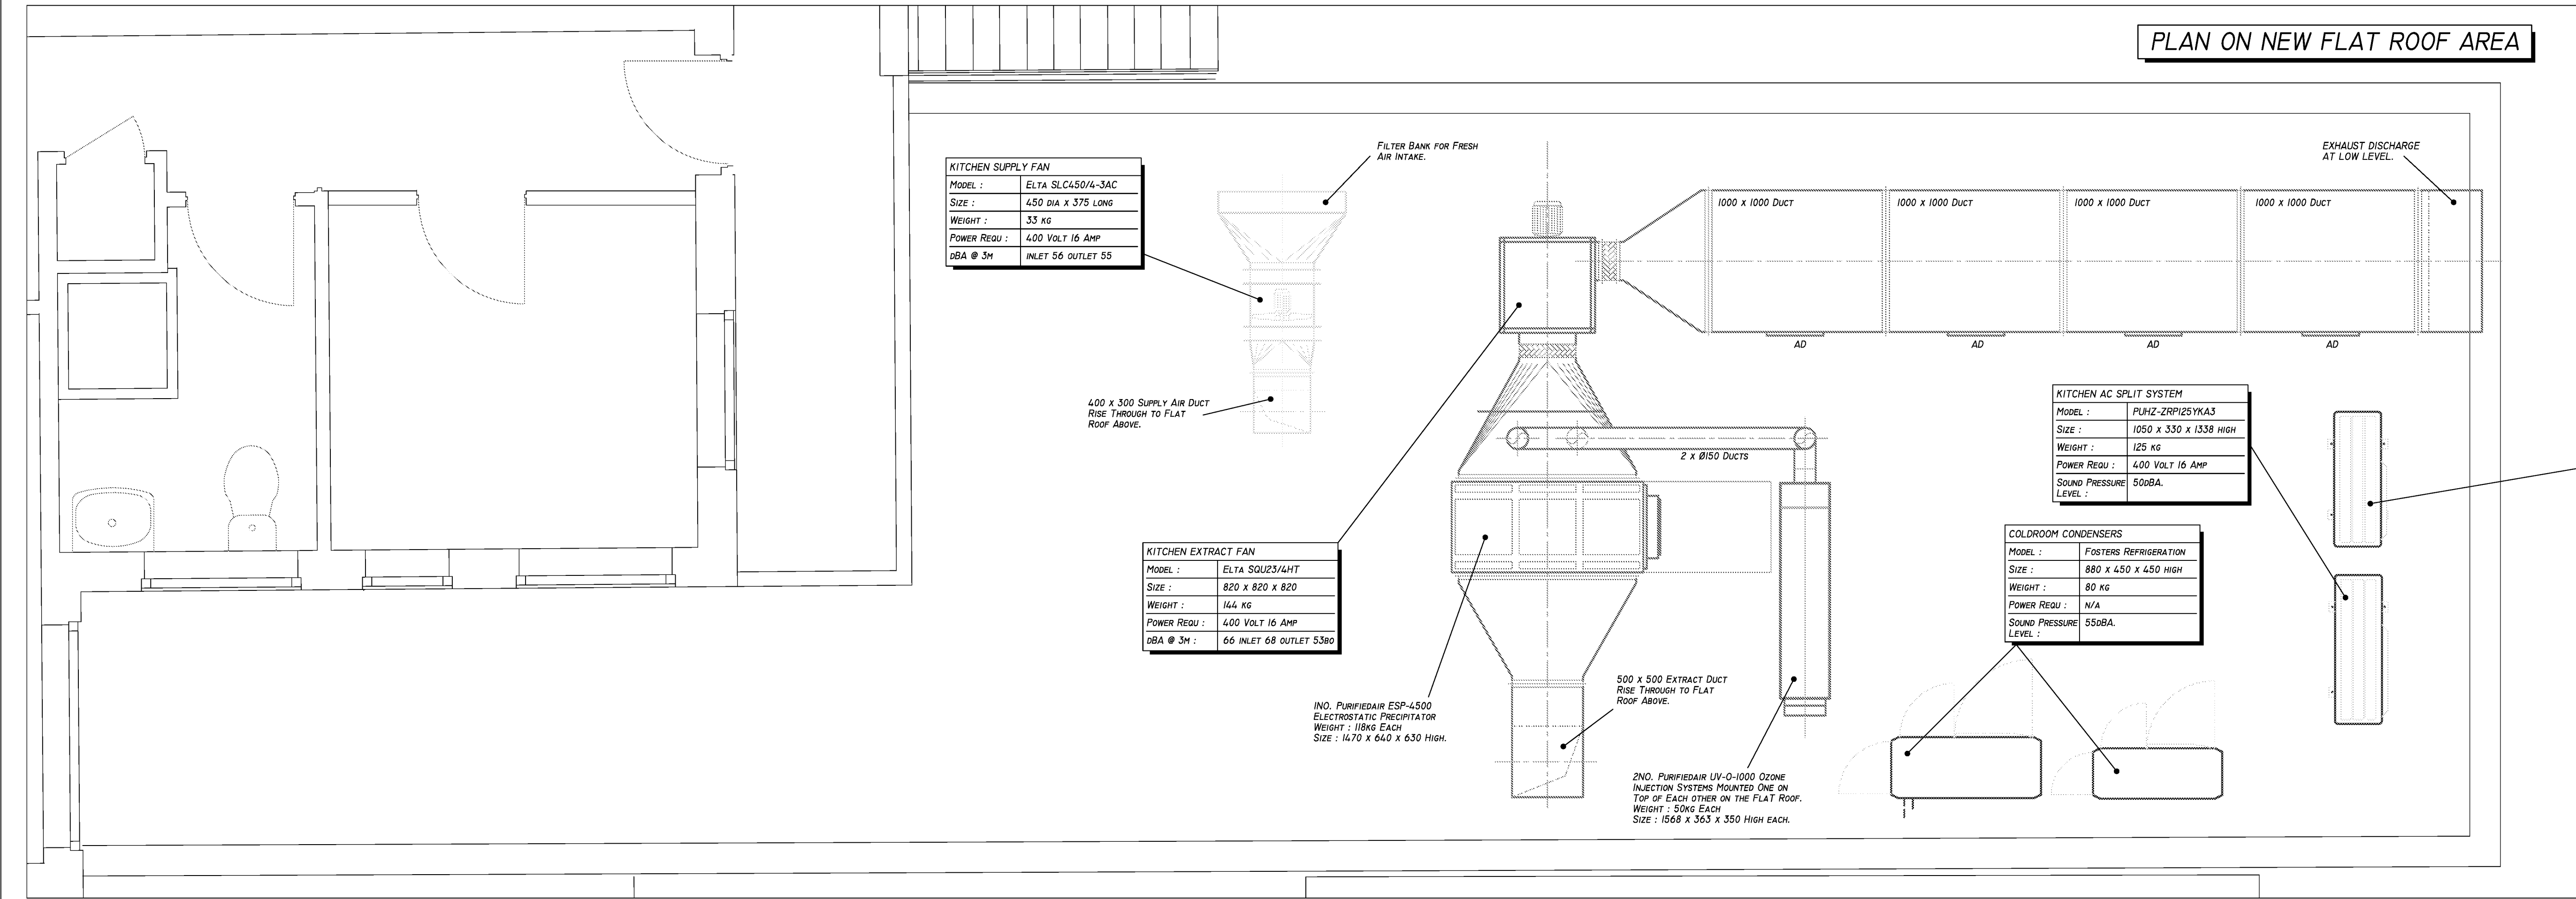

PROJECT:	Rustington BN16 2NE	
CLIENT:	K & Z	
DRAWING:	General Arrangement of HVAC Installations Plan & Side Elevation	
SCALE:	1:25@A1	DRAWN: N.O.D. DATE: 01/02/19
JOB No:	00000	CHECKED: DATE:
DRAWING No:	0000/M/101 REV B	