


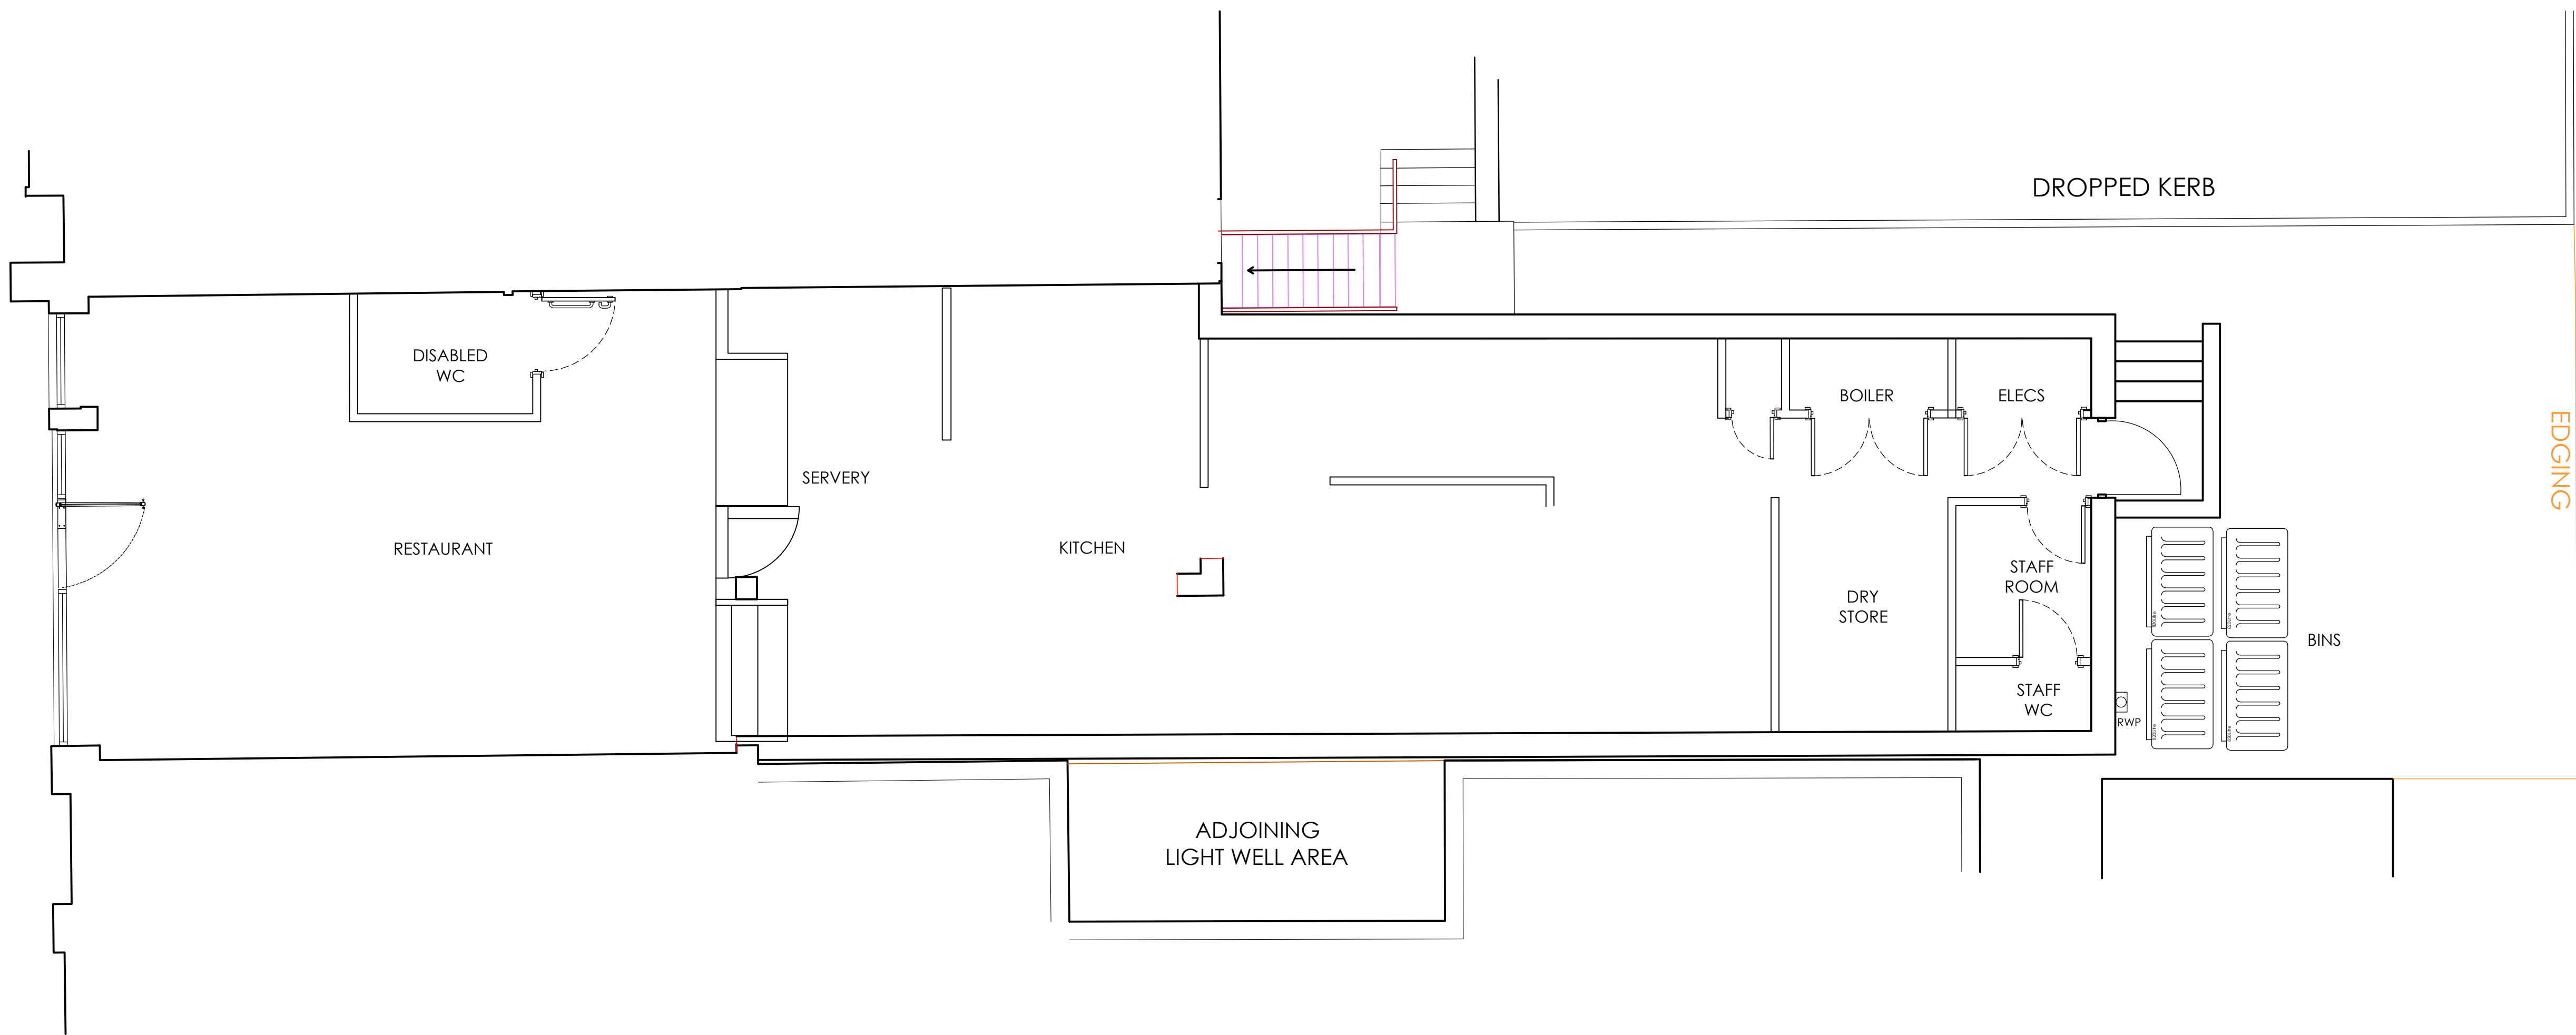

proposed ground floor general arrangement plan
scale - 1:50 @ A1 / 1:100 @ A3

SCALE
1:50 only 0 1 2 3 4 5 10

ALL DIMENSIONS TO BE CHECKED ON SITE
DO NOT SCALE FROM THIS DRAWING EXCEPT FOR THE PURPOSES OF
LOCAL AUTHORITY PLANNING

A	20.12.18	Elevations omitted & scale increased to 1:50
Rev	Date	Description

HONE

EDWARDS

ASSOCIATES

Design Studio

Millars Three

Southmill Road

Bishop's Stortford

Herts. CM23 3DH

email: firstname.lastname@honeedwards.co.uk

Tel: 01279 758545

Fax: 01279 757730

EXTENSION

Store Address
RUSTINGTON
4 BROADMARK PARADE
RUSTINGTON
WEST SUSSEX
BN16 2NE

Drawing Title:
**PROPOSED GROUND
FLOOR GA PLAN**

Drawn By: SBR	Checked: JE	Date: NOV 2018
------------------	----------------	-------------------

Scale:
1:50 @ A1 / 1:100 @ A3

HEA Drawing No: 2940/PL100	Revision: A
-------------------------------	----------------