



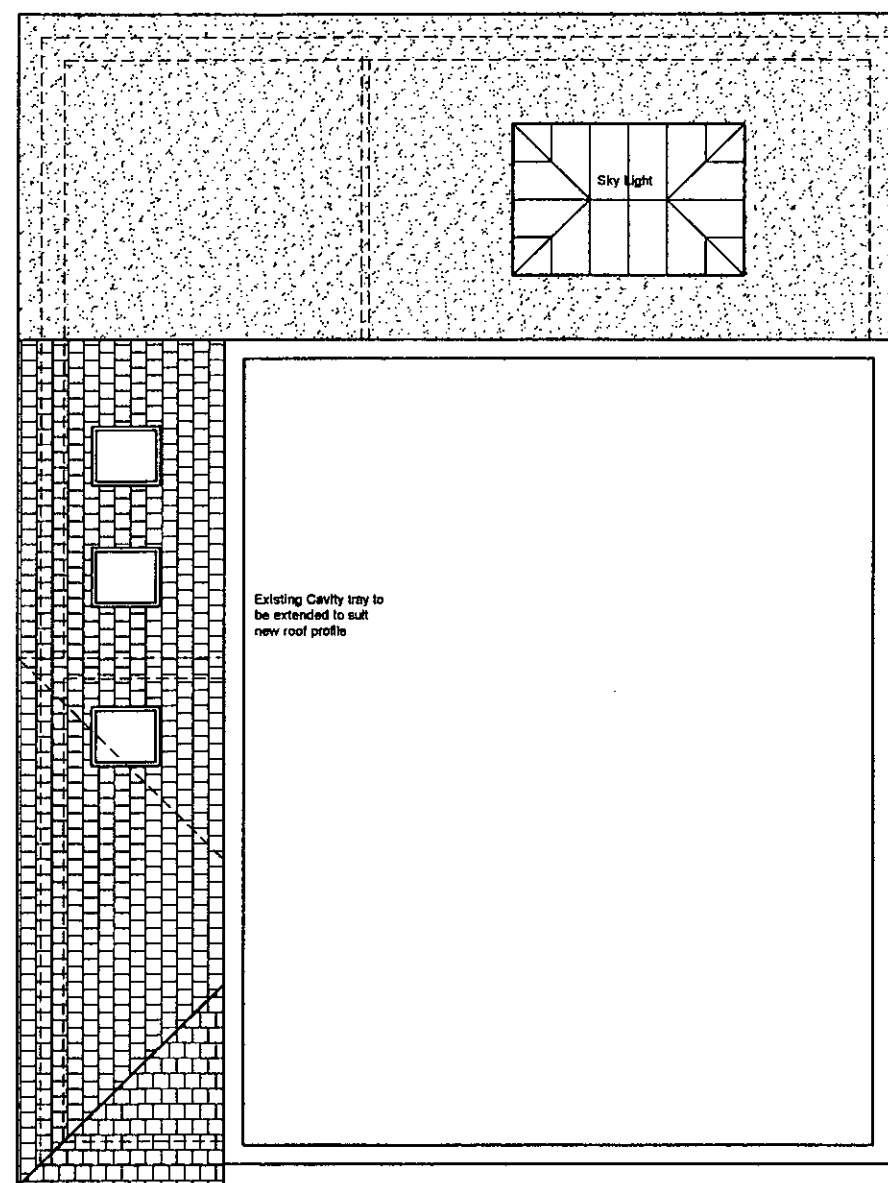

PROPOSED ROOF PLAN

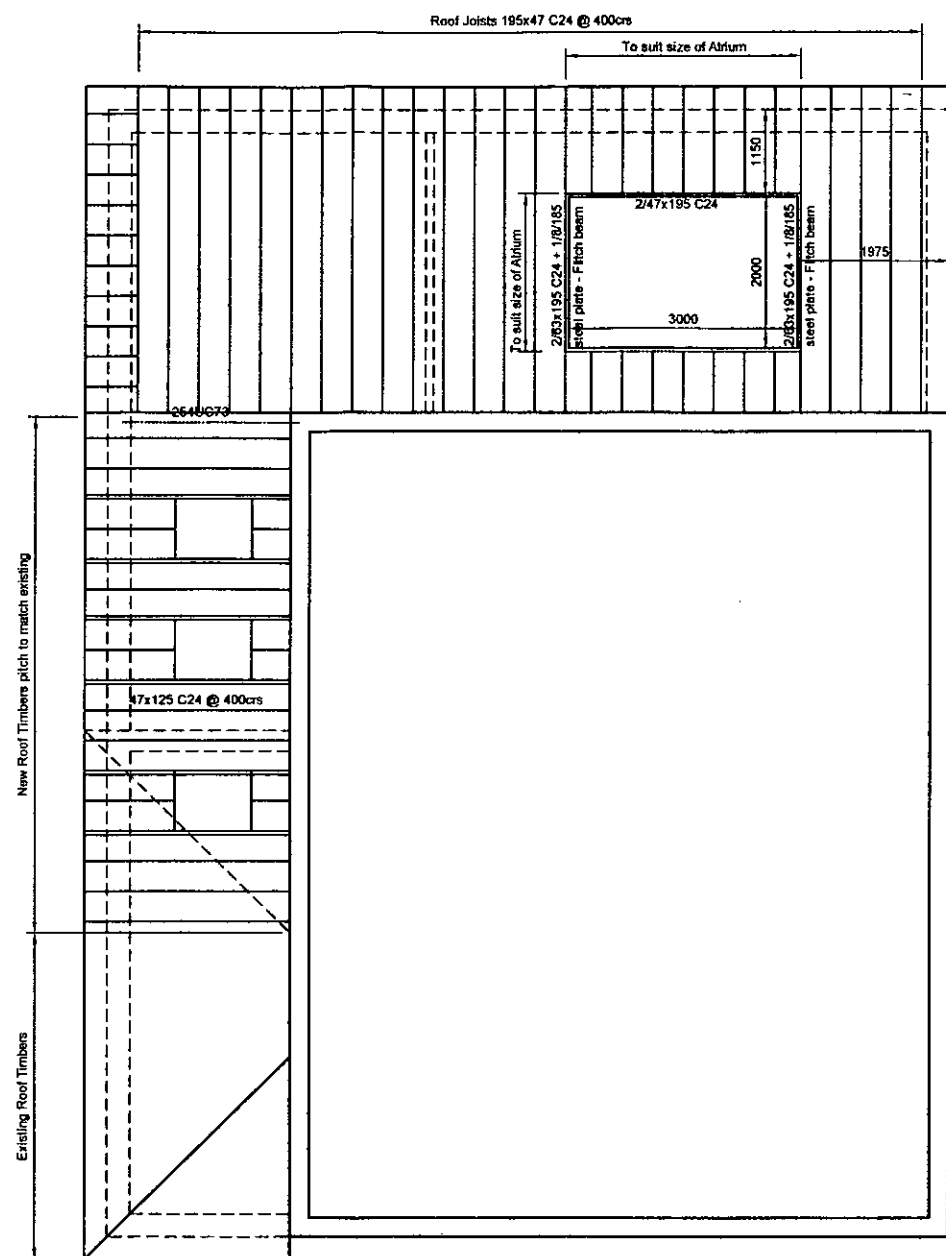

STRUCTURAL ROOF PLAN

Rev	Date	Revision
B		
A	Feb 2018	Issued for Certificate of Lawfulness
-	Feb 2018	Issued for Client Comments
Rev	Date	Revision
© copyright		
Graham Page		
Building Design Services		
35 Windsor Drive		
Rustington, West Sussex. BN16 3SW		
01903 858072		
Client	Mr & Mrs W BEST	
Job Title	PROPOSED SIDE-REAR EXTENSION AT 29 WINDSOR DRIVE RUSTINGTON BN16 3SW	
Drawing Title	PROPOSED ROOF PLANS	
Scale	AS SHOWN @ A1	
Date	03-02-18	Drawn by G.A.PAGE
Org No	659.18 / 04	A

