



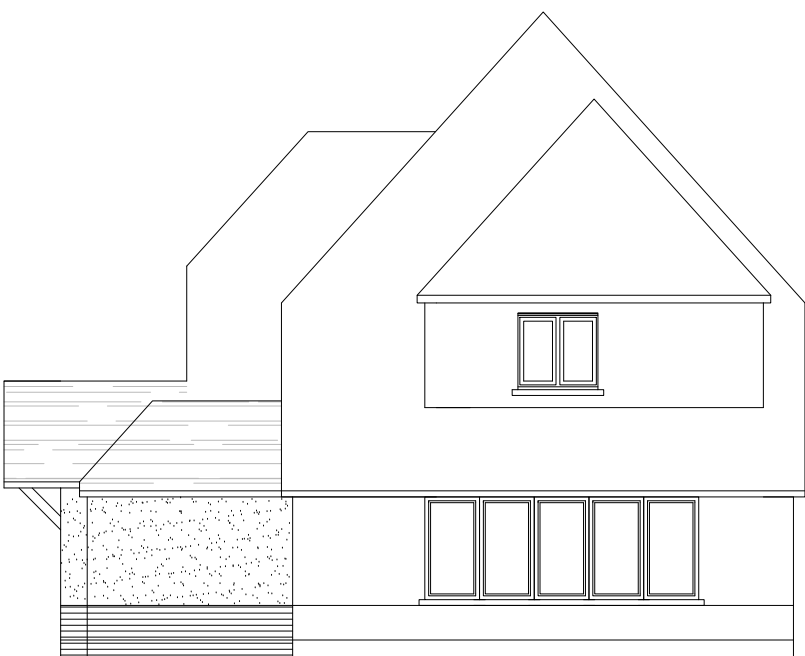

FRONT ELEVATION (WEST)

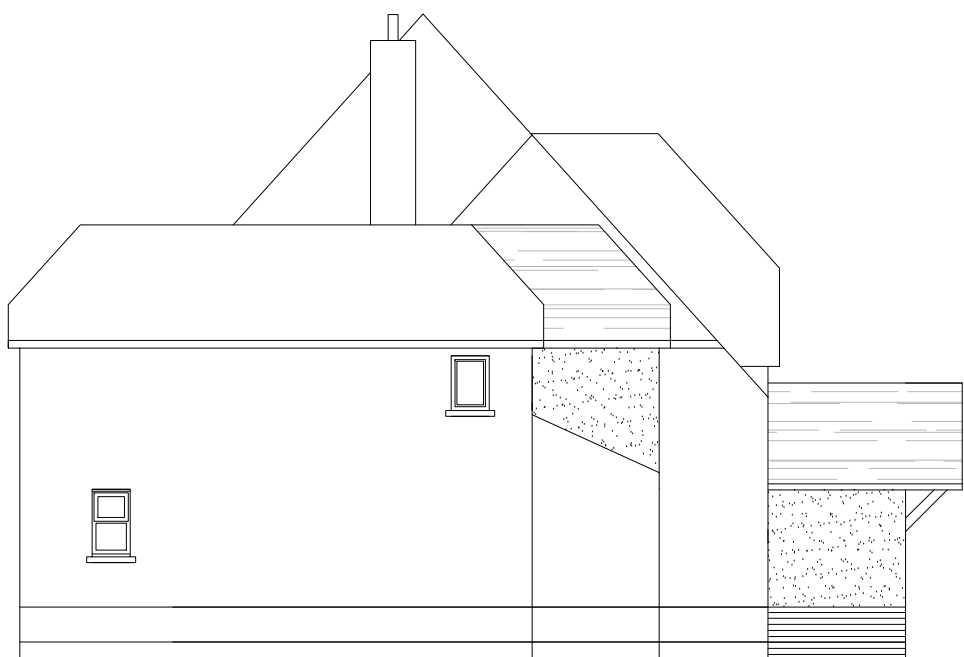

SIDE ELEVATION (SOUTH)



SIDE ELEVATION (NORTH)

MATERIALS:-
 ROOF - FALSE PITCH AND CONCEALED FLAT ROOF
 WINDOWS AND DOORS UPVC OR ALUMINIUM DOUBLE GLAZED
 WALLS - BRICKWORK AND RENDER TO MATCH EXISTING.

