



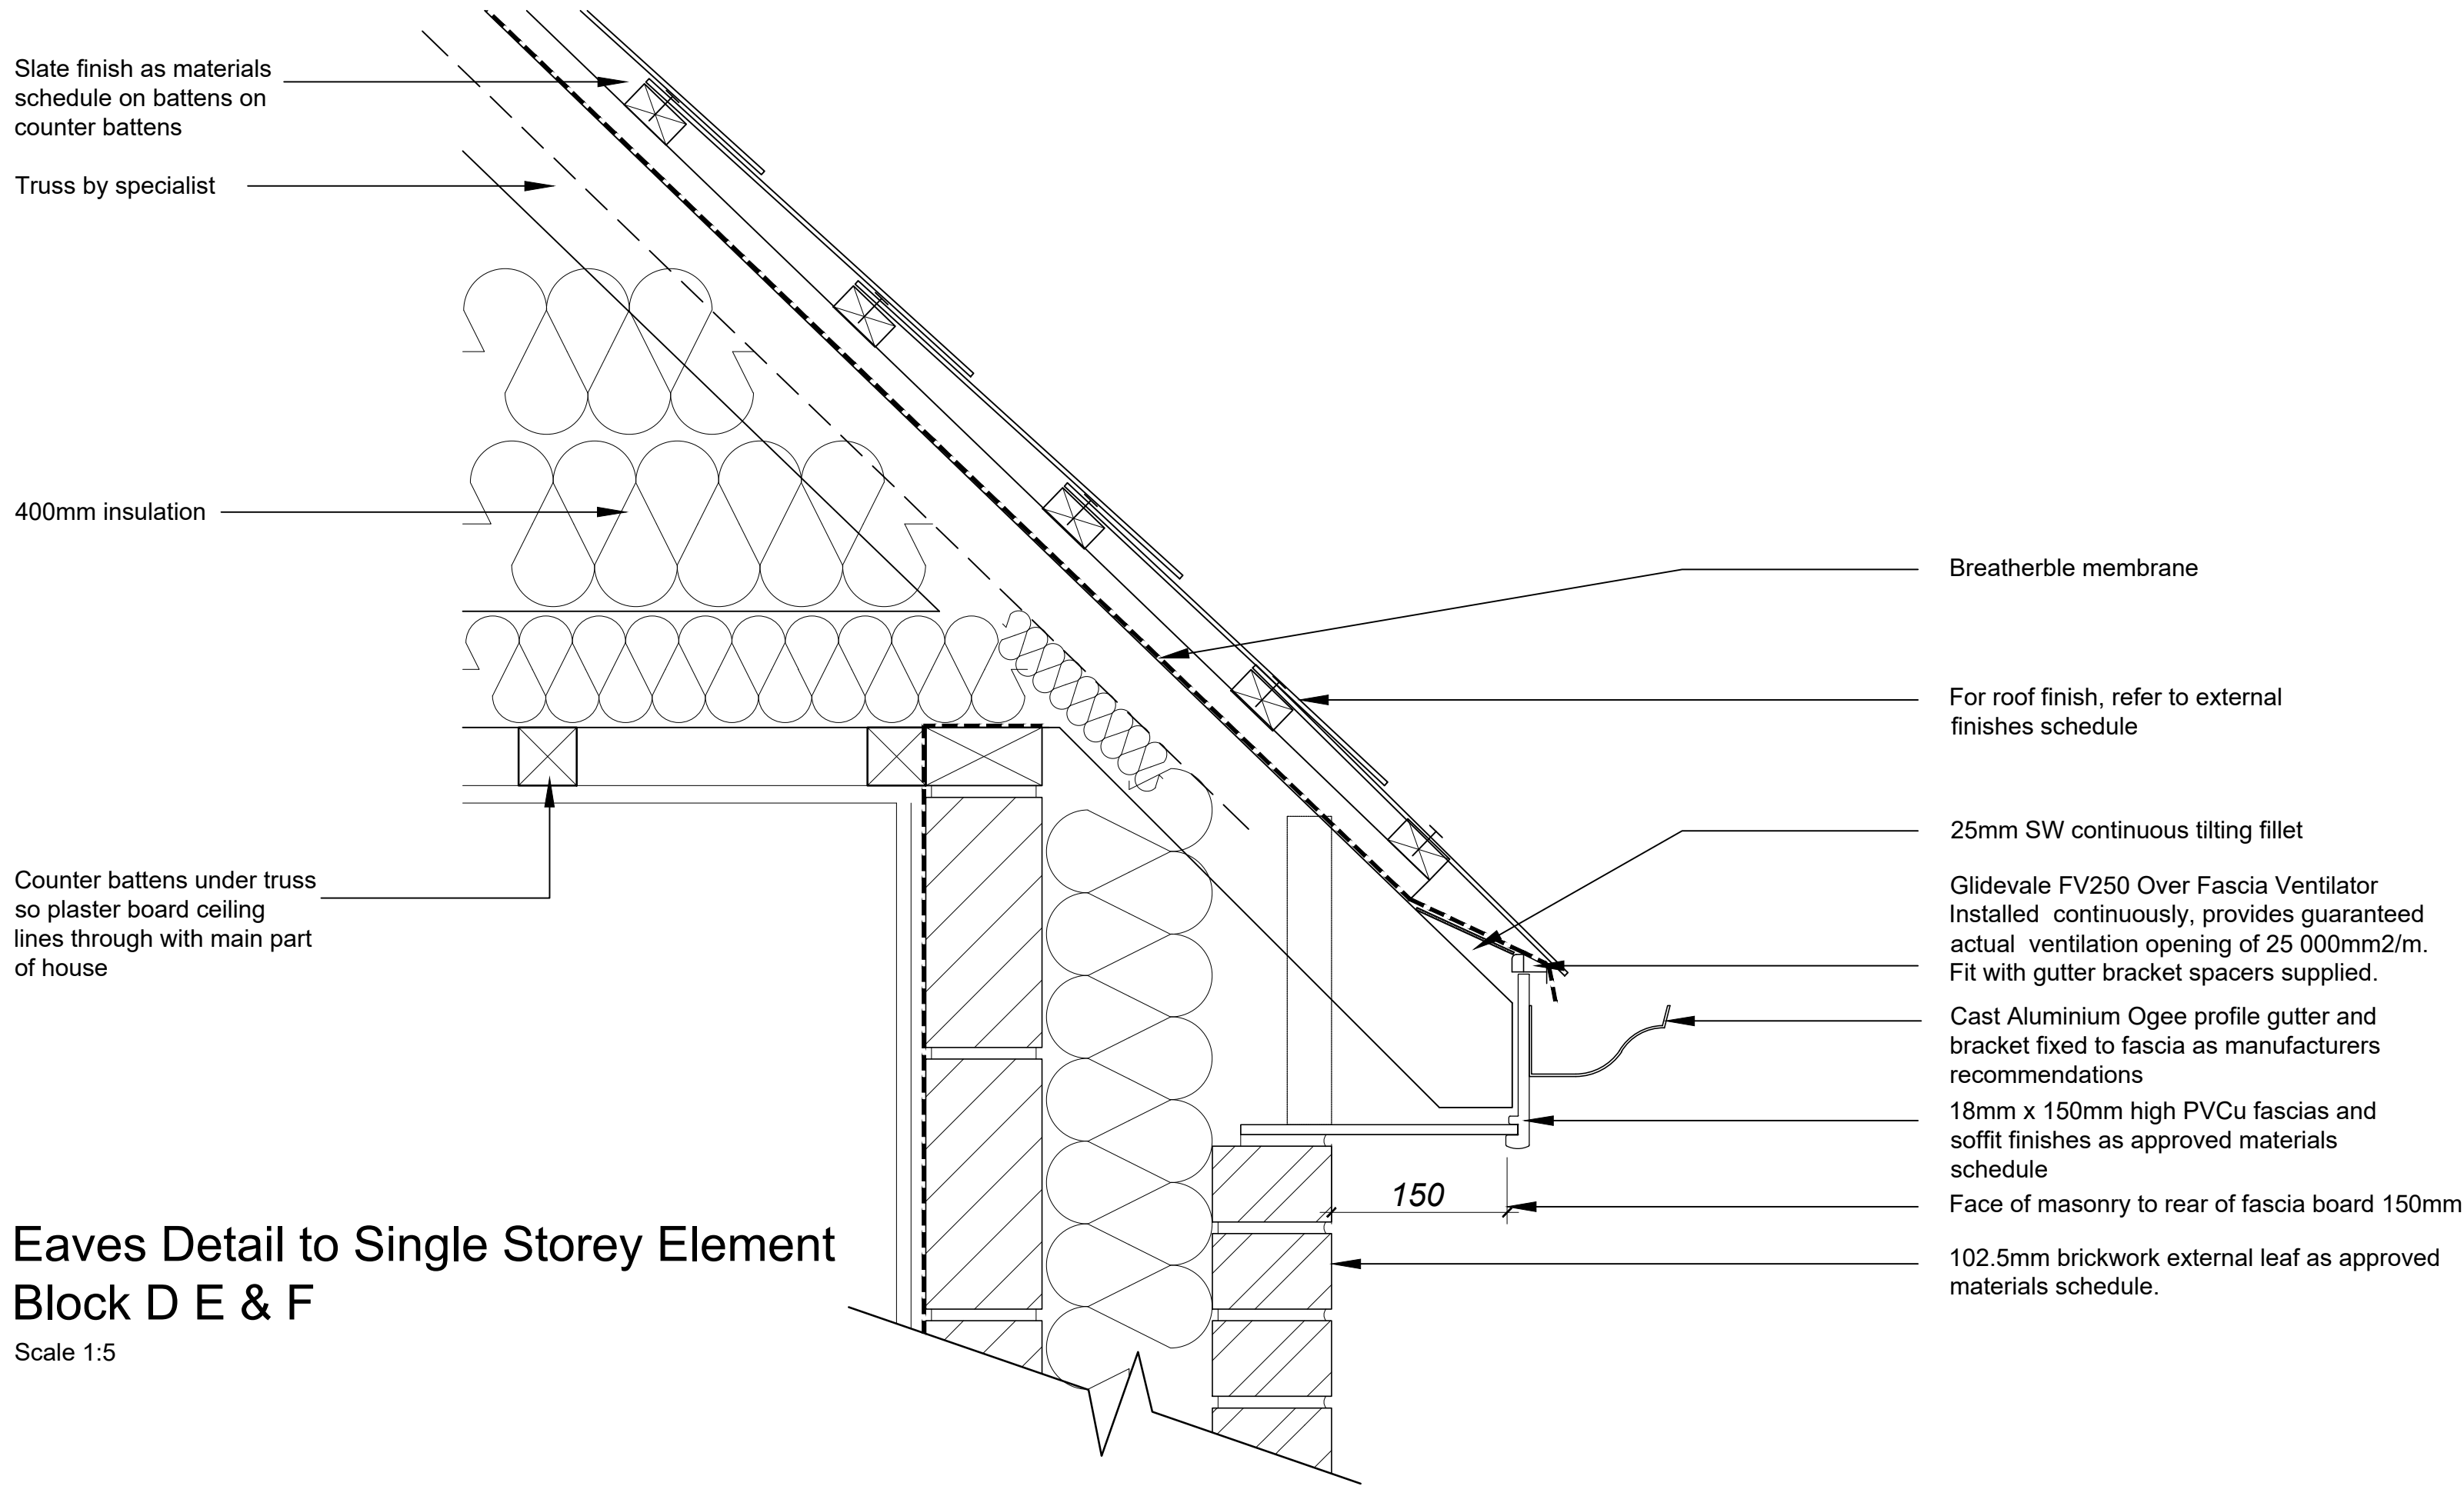

Eaves Detail to Single Storey Element
Block D E & F

Scale 1:5

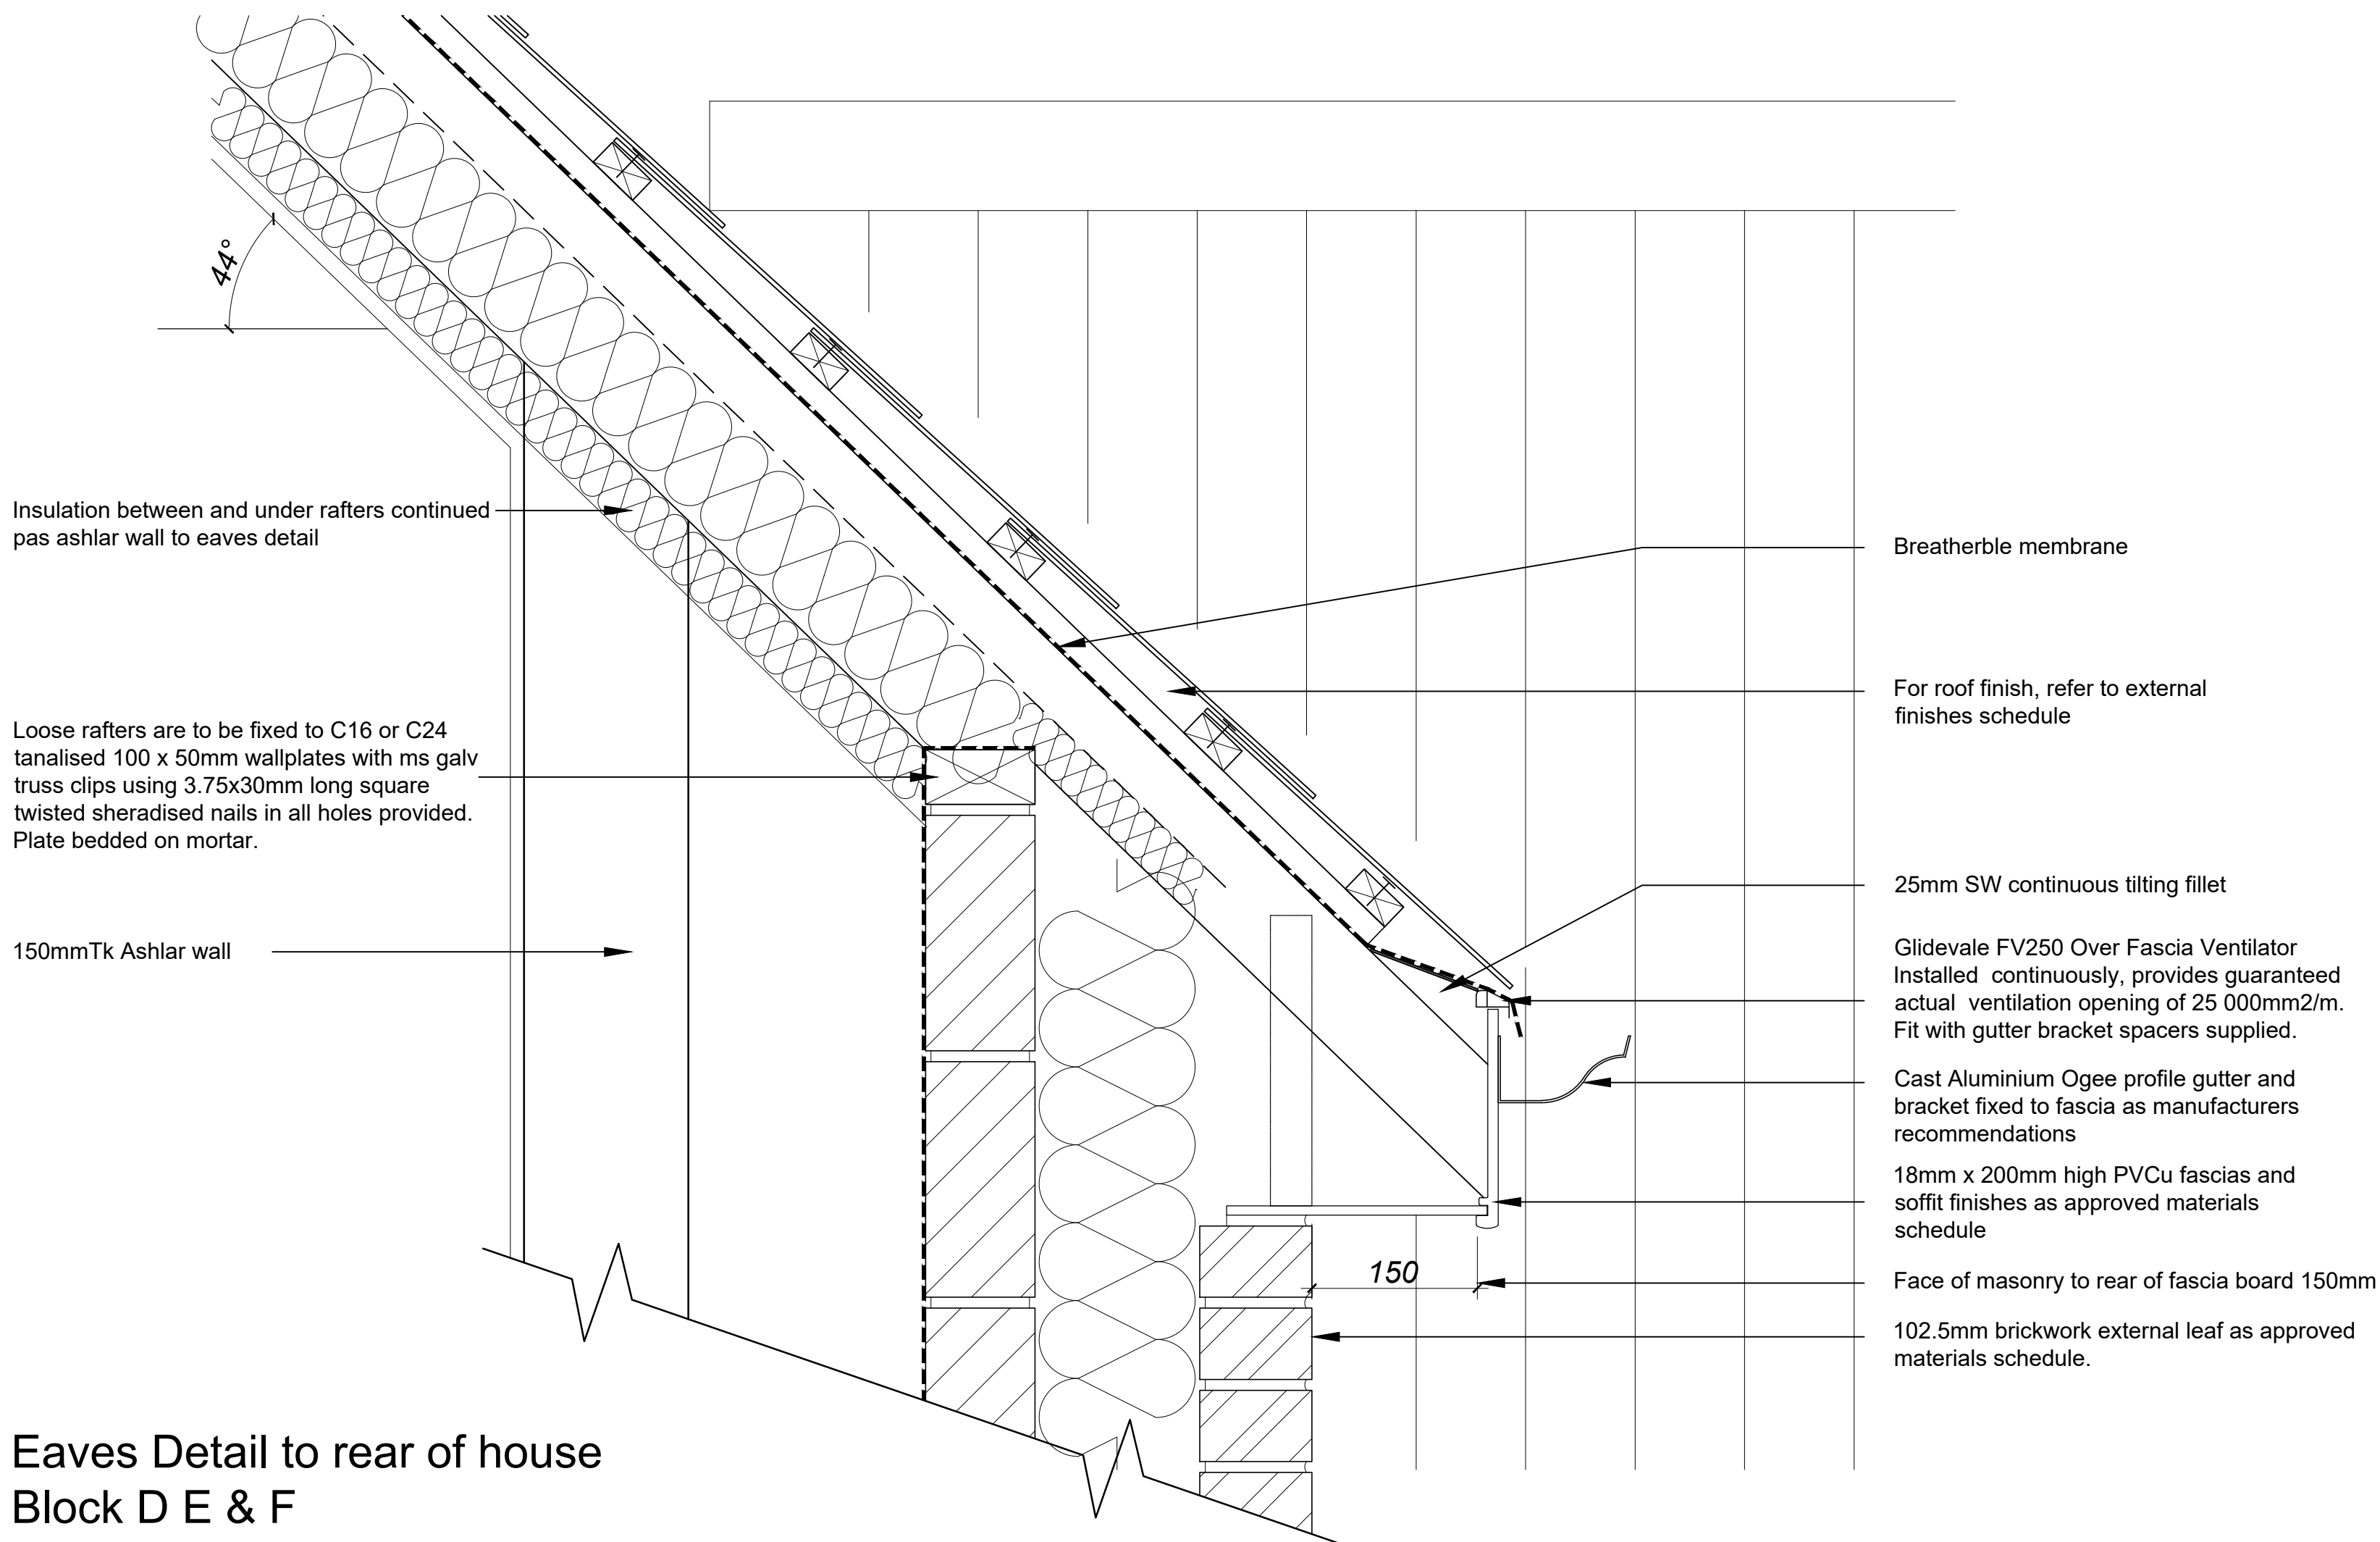

Eaves Detail to rear of house
Block D E & F

Scale 1:5

Client



Scale 1:5



THIS DRAWING IS THE COPYRIGHT OF SHEPHERD ANGELO ARCHITECTURE AND MUST NOT BE REPRODUCED WITHOUT PERMISSION-DO NOT SCALE FROM THIS DRAWING

Drawing Status

PRELIMINARY

Rev	Date	Revision Note	Initial
P1	04-02-22	Preliminary Issue	AS



57 Crown Street . Brentwood . Essex . CM14 4BD
+44 (0) 1277 261293 . enquires@shepherd-angelo.co.uk
www.shepherd-angelo.co.uk

Project

Rustington Convalescent Home
Sea Road, Rustington

Drawing Title

Superstructure Details
Detail Sheet 8 - Eaves Details

Scale & Date

1:5 @ A1 04-01-2022

Drawn & Checked

AS KD

Drawing Number

P387_A_428

Revision Number

P1