
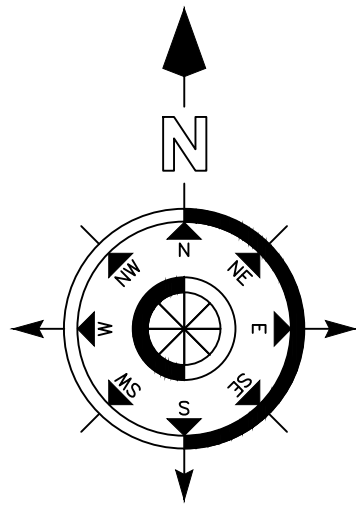


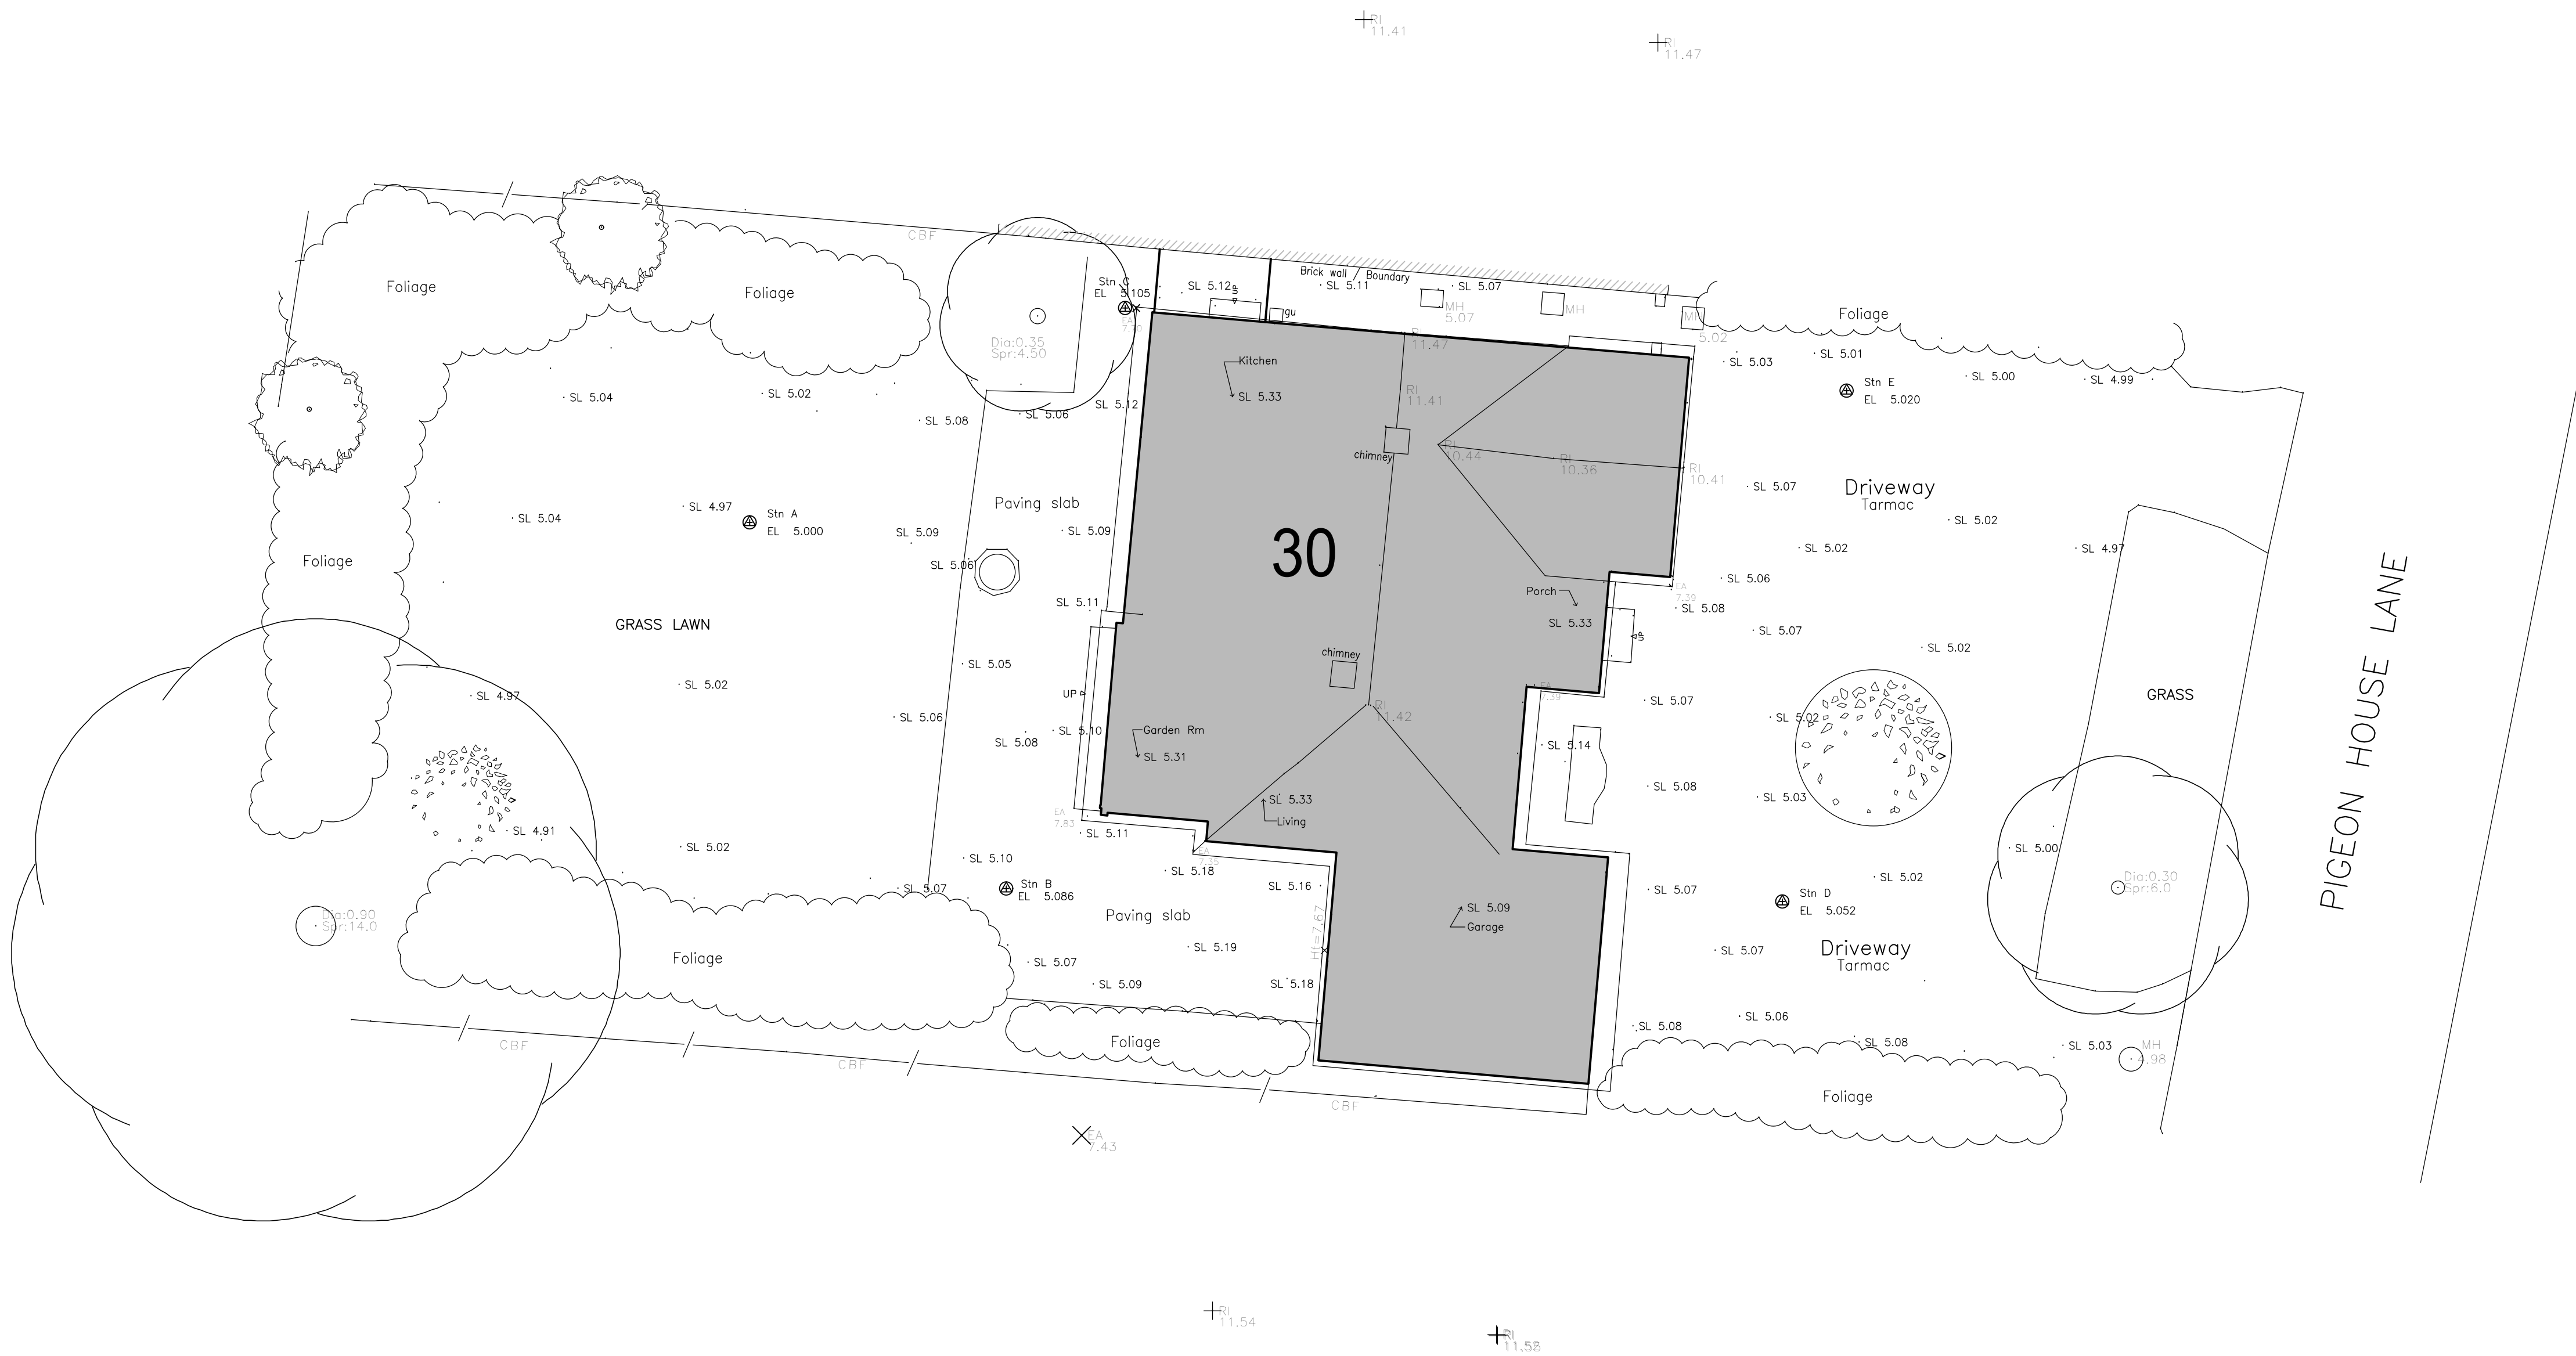

TOPOGRAPHICAL SURVEY

NOTES
DO NOT SCALE OFF THIS DRAWING
CHECK ALL DIMENSIONS ON SITE BEFORE ANY WORK IS COMMENCED
ALL GOODS MATERIALS AND WORKMANSHIP MUST CONFORM WITH CURRENT BUILDING REGULATIONS, BRITISH STANDARDS AND CODES OF PRACTICE
COPYRIGHT OF THIS DRAWING IS RETAINED BY THE ARCHITECT AND IT MUST NOT BE REPRODUCED WITHOUT WRITTEN CONSENT

LEGEND

BANKING **SLOPING MASONRY**

BUSHES & HEDGES **FENCE**

MARSH **WALL**

TREES **BUILDING**

NOTE: **OPEN SIDED BUILDING**

GATES **GLASS ROOFED**

RETAINING WALL **CONTOURS**

OVERHEAD WIRES

ABBREVIATIONS (WHERE APPLICABLE)

AIR VALVE	AV	MANHOLE	MH
BED LEVEL	SL	MARKER	MKR
BELISHA BEACON	BB	NOTICE BOARD	NB
BOLLARD	B	NAME PLATE	NP
BRITISH TELECOM BOX	BTE	OVERHEAD WIRES	CHW
BRITISH TELECOM MANHOLE	BTHM	PARKING METER	PM
BRICKWORK	BKWK	RODGE LEVEL	RL
BUS STOP	BS	ROAD SIGN	RS
CABLE TV	CATV	RODGING EYE	RE
COVER LEVEL	CL	RETAINING WALL	RTW
CABLE MARKER	CM	SLUICE VALVE	SV
CONCRETE POST	CP	STOP COCK	SC
DOWN PIPE	DP	SOFFIT LEVEL	SOF
DROP KERB	DK	SPOT LEVEL	SL
EAVES LEVEL	EA	STRUCTURAL SLAB LEVEL	SLS
ELECTRICITY CABLE PIT	ELCP	STATION	STN
ELECTRICITY CONTROL BOX	ECB	TRIE STUMP	ST
ELECTRICITY POLE	EP	TELEGRAPH POLE	TP
EARTH ROD	ER	TELEPHONE CALL BOX	TGB
FIRE HYDRANT	FH	TOP OF KERB	TK
FLOWER BED	FB	TURNSTILE	TS
FOOTPATH	FP	TRAFFIC LIGHT	TL
FLOOR LEVEL	FL	TOP OF WALL	TW
FLAG STAFF	FS	UNDERGROUND	UG
GAS VALVE	GV	UNABLE TO SURVEY	UTL
GATE STOP	GS	UNABLE TO LIFT	UL
GULLY	G	VENT PIPE	VP
GULLY OUTLET	GO	WATER LEVEL	WL
INSPECTION COVER	IC	WATER METER	WM
INVERT LEVEL	IL	WASH OUT	WO
LAMP POST	LP	WASTE PIPE	WP
LETTER BOX	LB	WATER VALVE	WV

BUILDING

ACCESS HATCH	AH	WINDOW CELL LEVEL	WCL
ARCH HEAD HEIGHT	AHH	WINDOW HEAD LEVEL	WHL
ARCH SPRINGER HEIGHT	AHS	SKYLIGHT	SKL
ARCH SPRINGER LEVEL	ASL	SOL AND VENT PIPE	SVP
BEAM	BE	THRESHOLD LEVEL	THL
BEAM HEIGHT	BH	WASH BASIN	WB
BEAM HEAD LEVEL	BHL	WATER TANK	WT
BEAM SOFFIT LEVEL	BSL		
COLUMN	Col	FENCES	
CILL TO HEAD	C-H	BARBED WIRE FENCE	BWF
CEILING LEVEL	CL	CORRUGATED IRON FENCE	CF
DOOR HEAD	DH	CLOSE BOARD FENCE	CBF
DOOR HEAD LEVEL	DHL	CHESTNUT PALING FENCE	CPF
FIRE ALARM	FA	FENCE POST	FP
FLOOR TO CILL	F-C	INTERLOCKED FENCE	IF
FALSE CEILING	FC	IRON RAILING FENCE	IRF
FLOOR TO CEILING HEIGHT	FCL	LARCH LAY FENCE	LLF
FINISHED FLOOR LEVEL	FEL	MISCELLANEOUS FENCING	Misc F
PAUSE FENCE	PF		
HOSE REEL	HR	POST AND CHAIN FENCE	PCF
ROOF LEVEL	RL	POST AND RAIL FENCE	PRF
RADIATOR	Rad	POST AND WIRE	PWF
RAIN WATER PIPE	RWP	TUBULAR STEEL RAIL	TSP
		WIRE MESH FENCE	WMF

Note:
Survey is based on arbitrary datum of +5.00 meters
Stn A

REV	DATE	BY	AMENDMENT
-----	------	----	-----------

folkes architects

THE DESIGN STUDIO
94 High Street
Sitting
West Sussex
BN44 3SD

01903 88820
01903 76490
info@folkesarchitects.co.uk

CLIENT
Mr & Mrs Kennedy

JOB TITLE
**30 Pigeon House Lane
Rustington
BN16 2BE**

DRAWING TITLE
Topographical Survey

DATE 15.08.17	SCALE 1:100	DRAWN BY DJ
		CHECKED BY MF

JOB NO. 17052	DRAWING NO. 1.01	REVISION
-------------------------	----------------------------	----------



SCALE 1:100