


FRONT ELEVATION 1:100


*note - outline of existing garage shown dotted*

SIDE



REAR

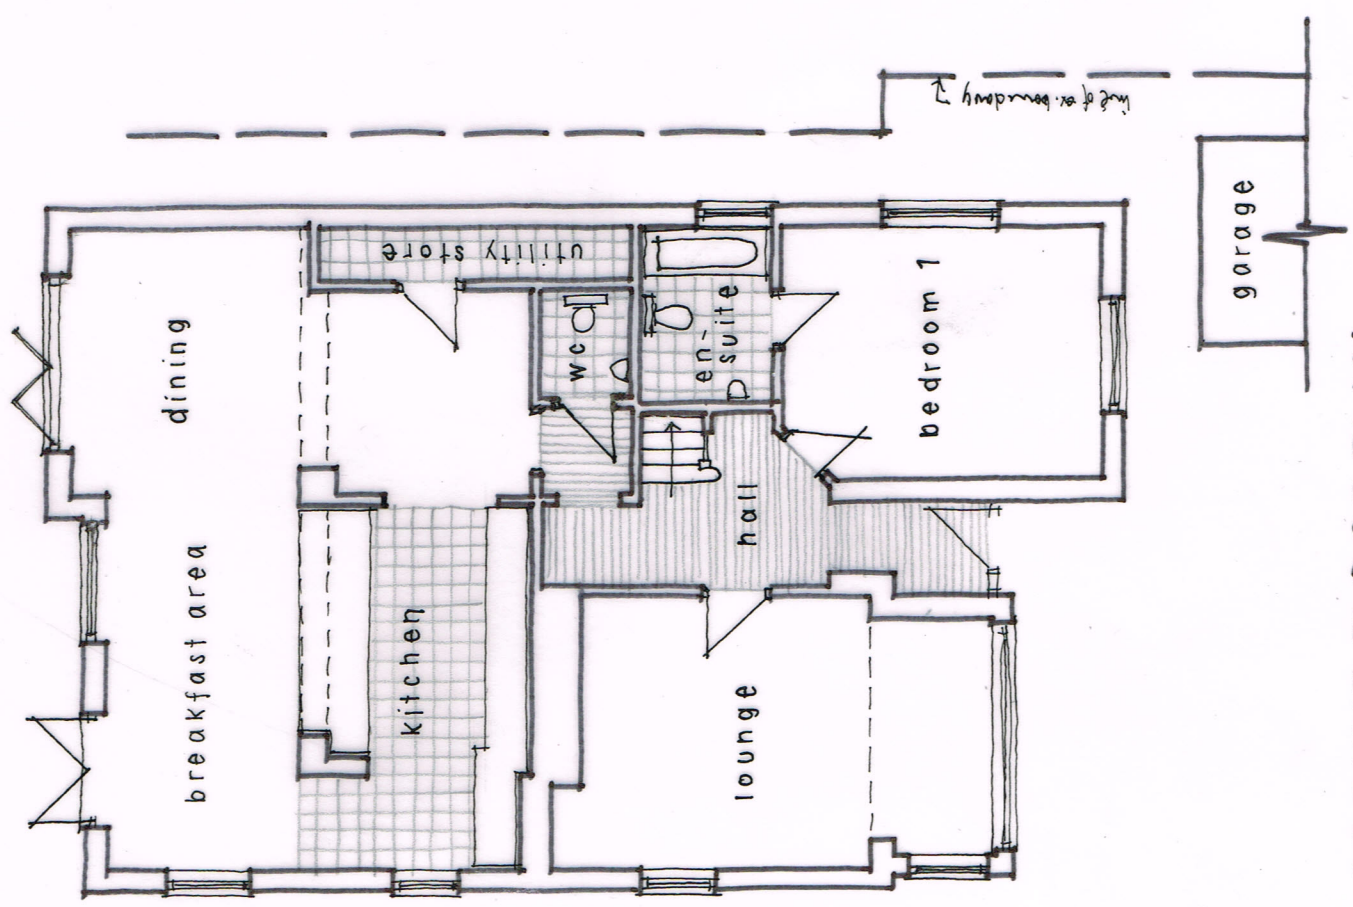

GROUND FLOOR PLAN

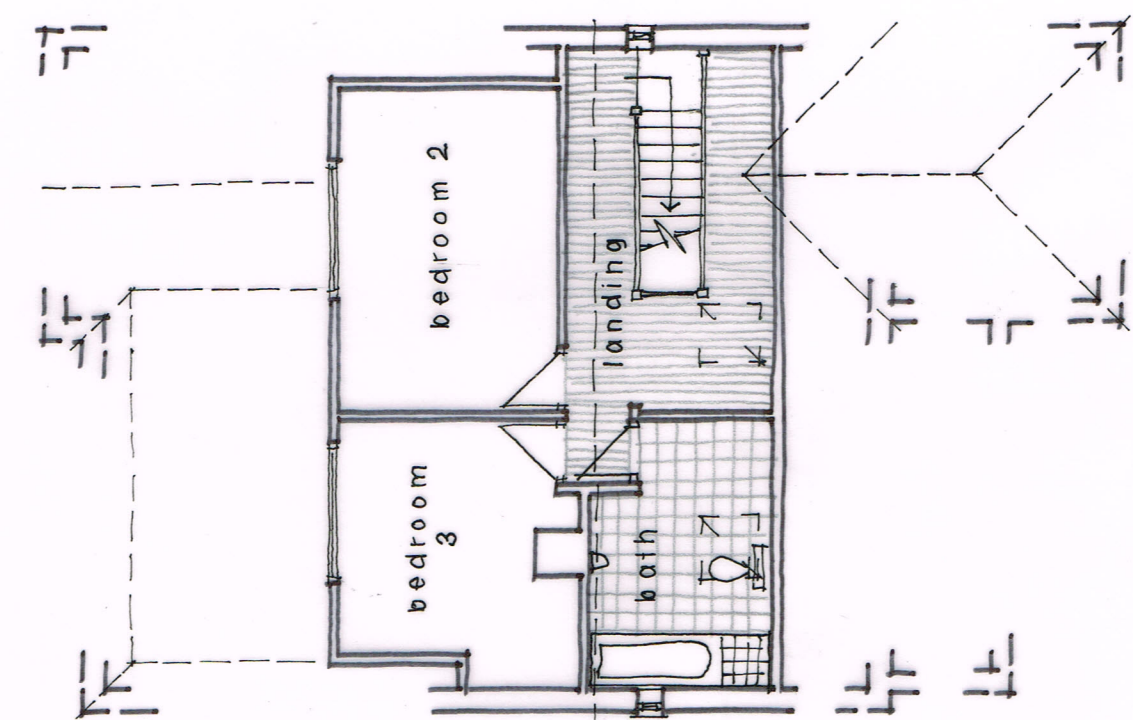

1st FLOOR PLAN 1:100 @ A3

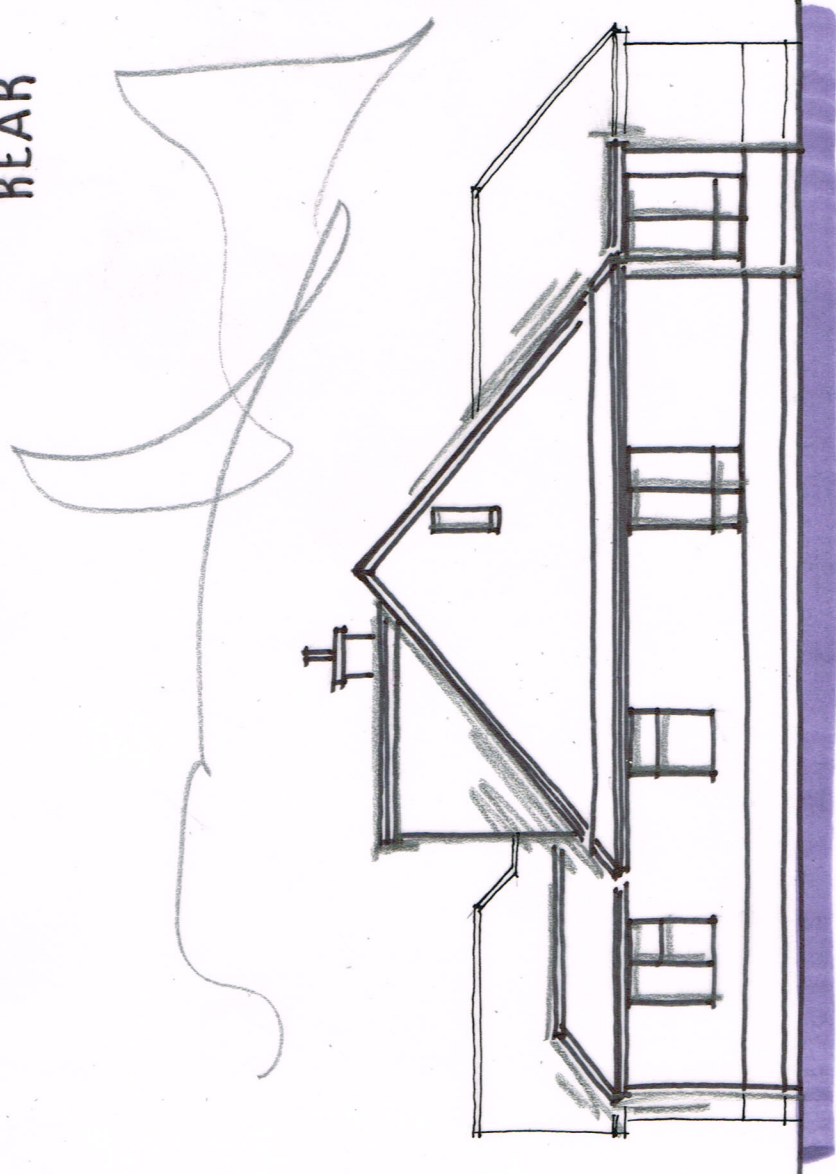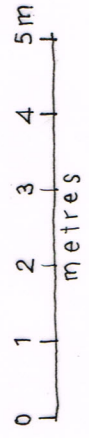

SIDE

Wayne Gander MCIAT  
Architectural Technologist  
98 Durrington Lane  
Worthing  
West Sussex BN13 2RQ  
Tel: 01903 694817