



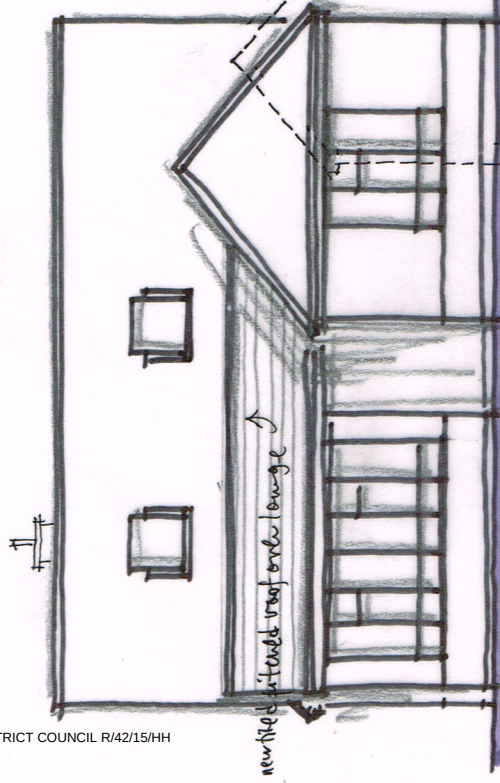




FRONT ELEVATION 1:100

note - outline of existing garage shown dotted



SIDE

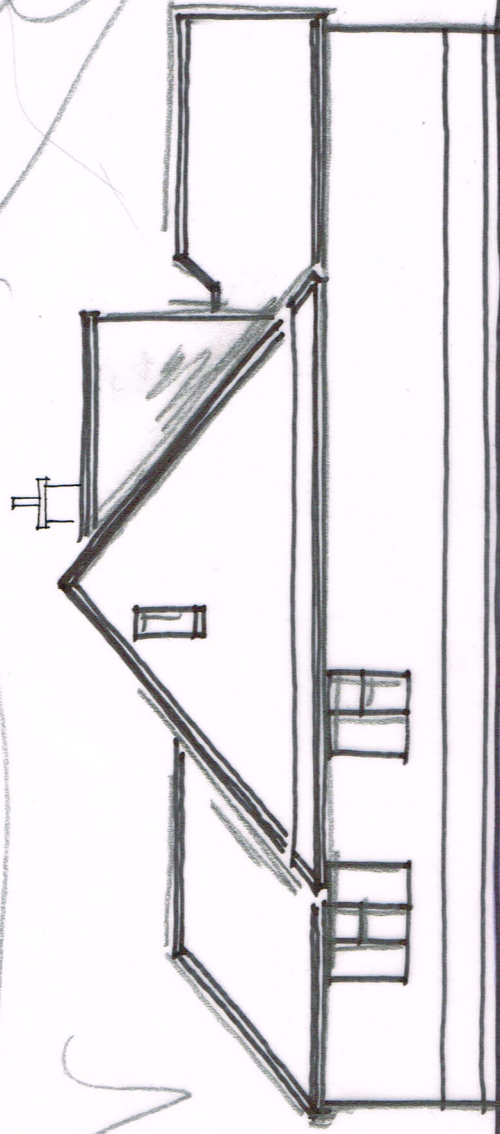

REAR

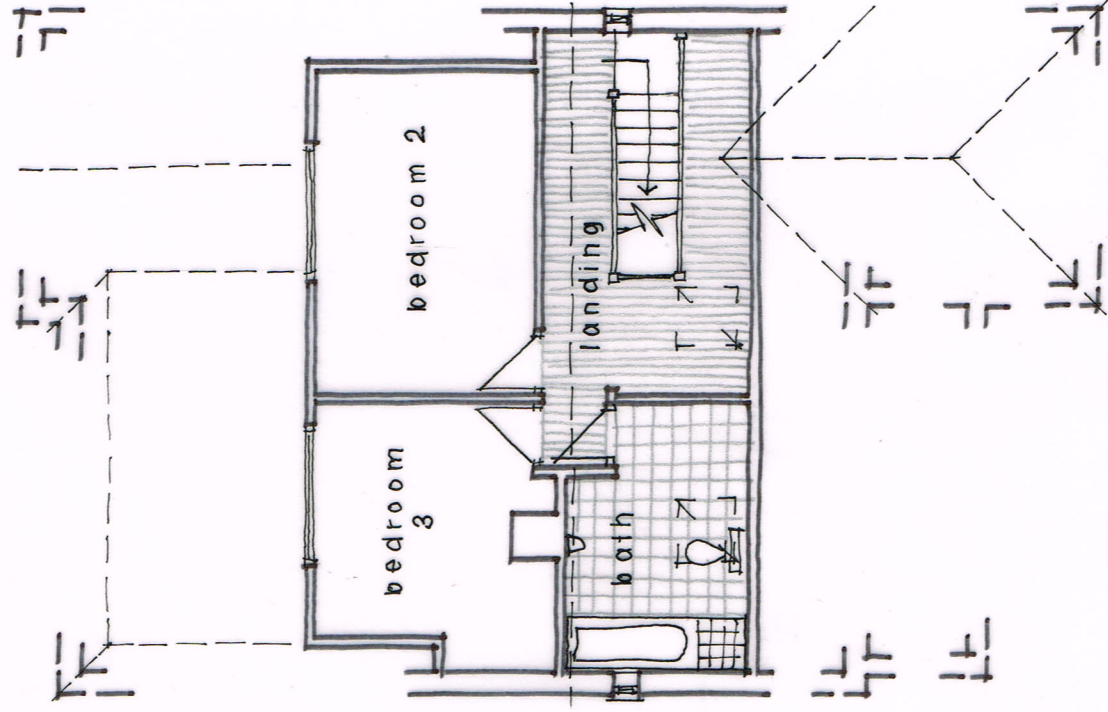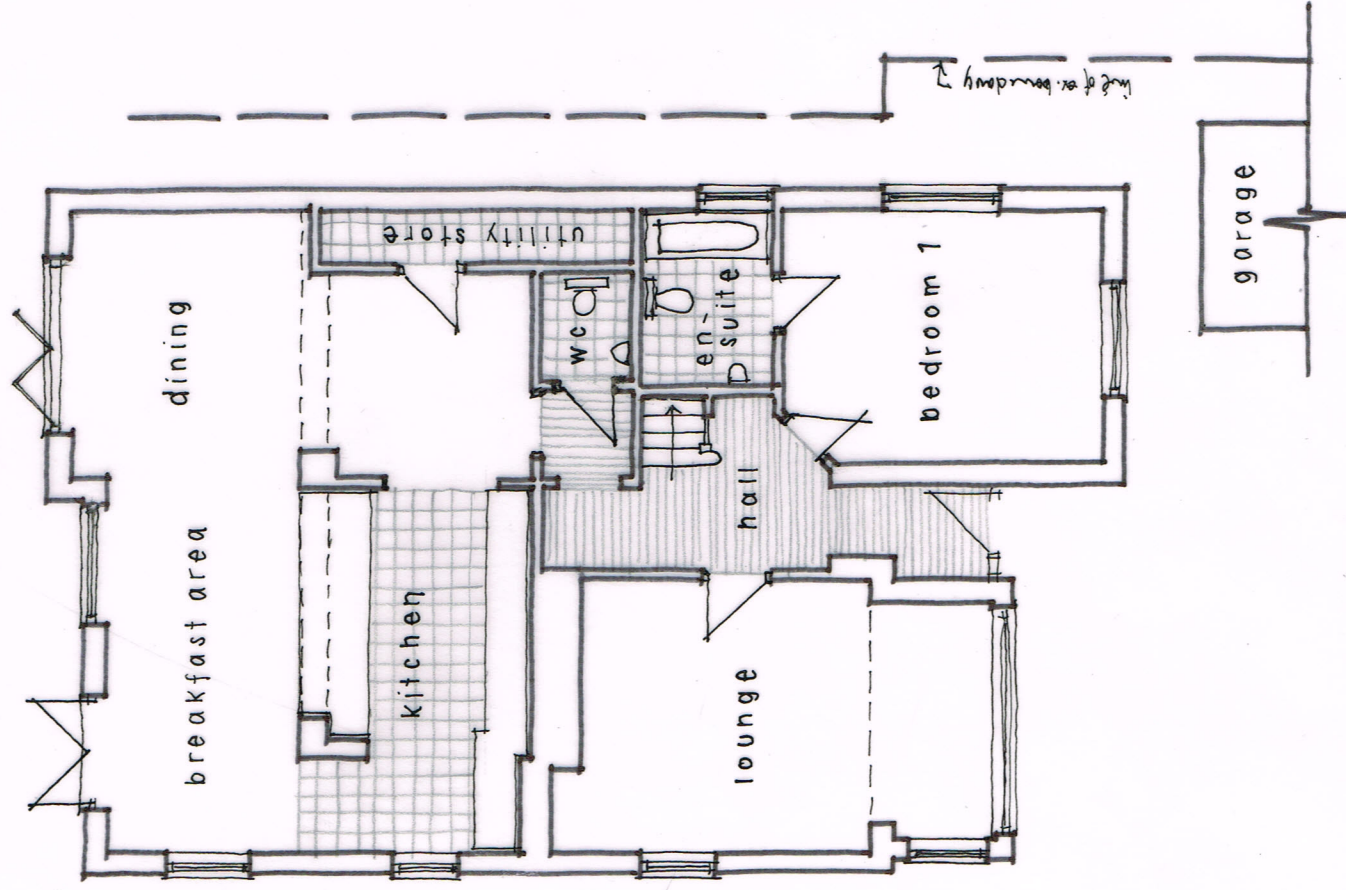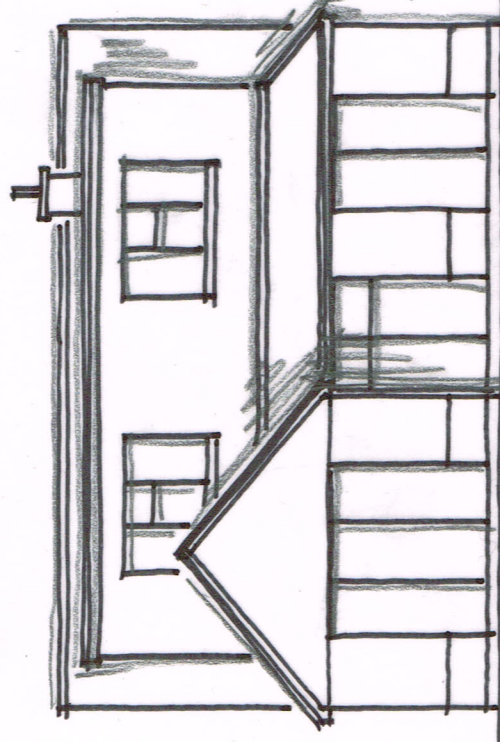

1st FLOOR PLAN 1:100@ A3

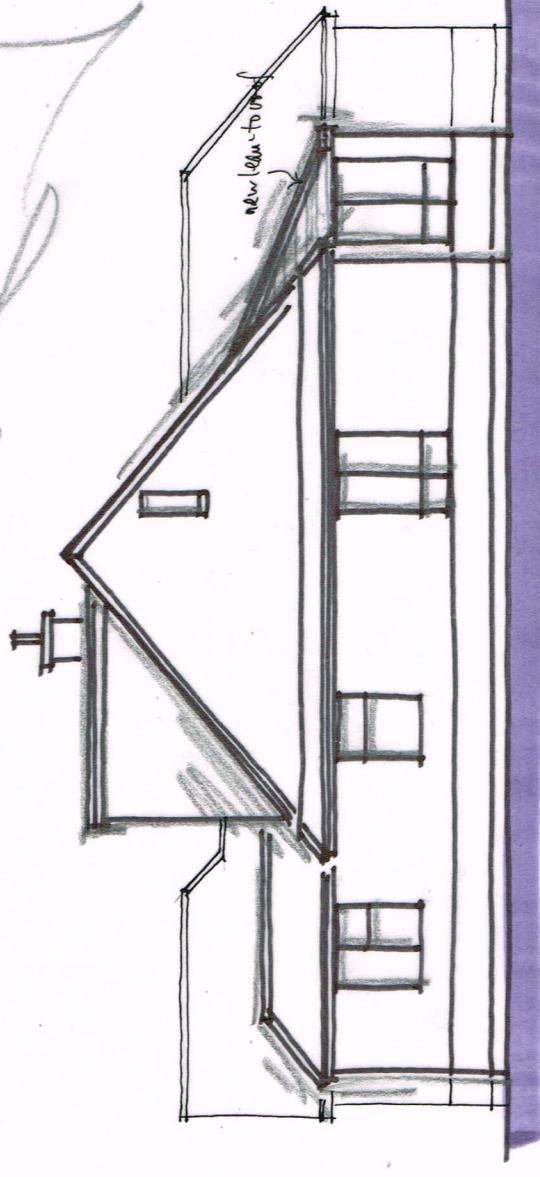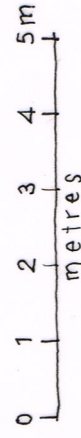

SIDE

Wayne Gander MCIAT  
Architectural Technologist  
98 Durrington Lane  
Worthing  
West Sussex BN13 2RQ  
Tel. 01903 694817