



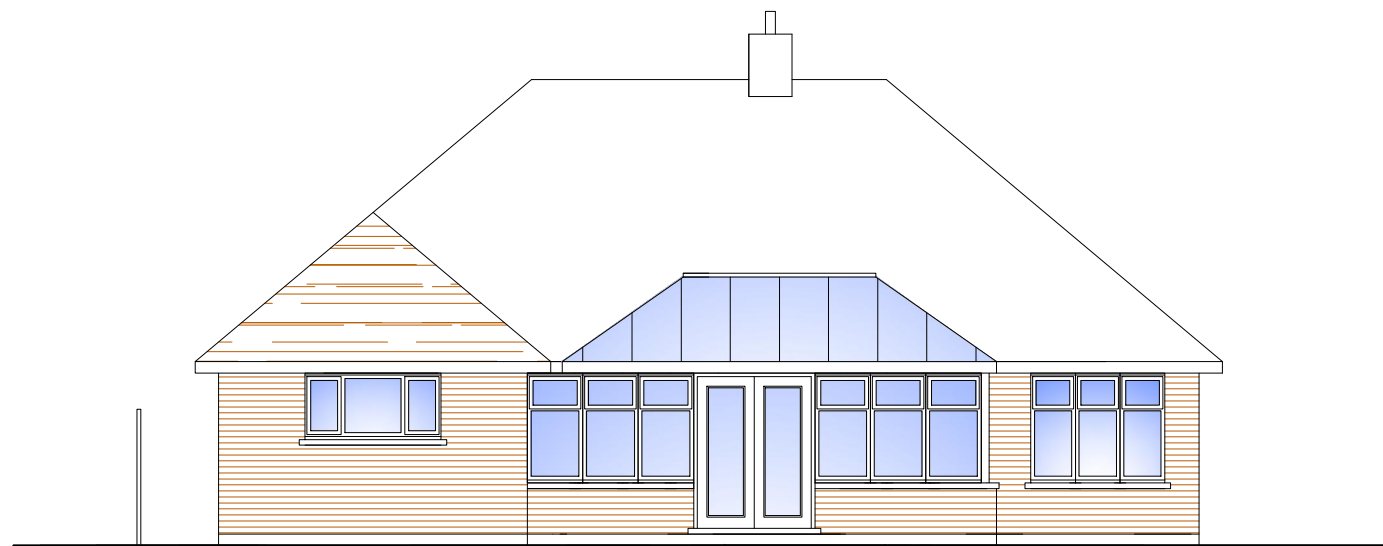

REAR ELEVATION (WEST)

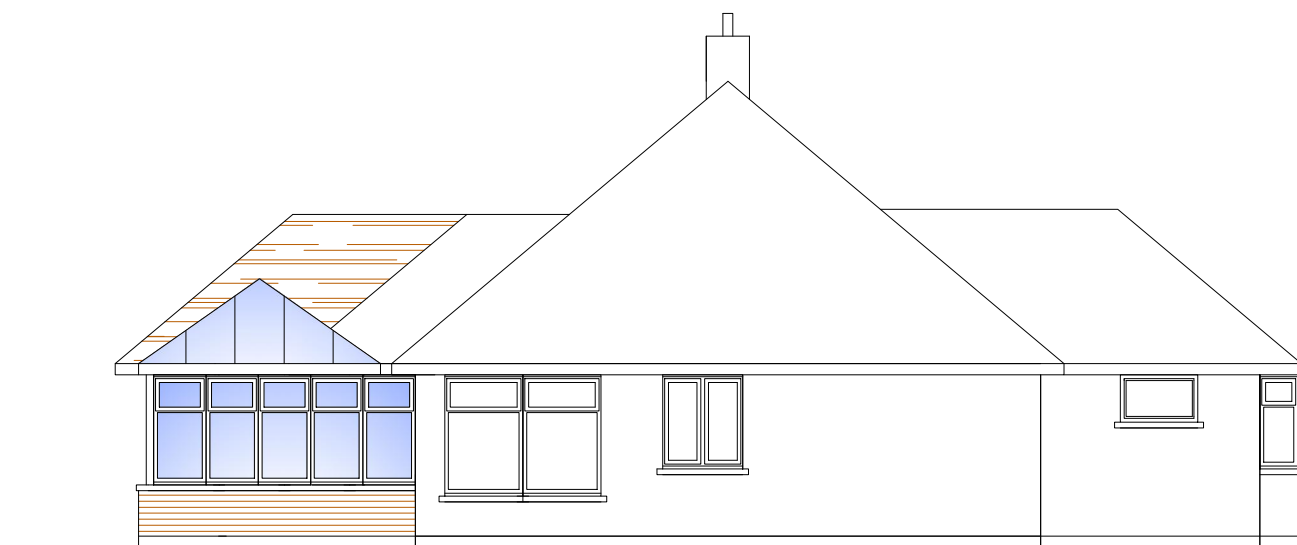

SIDE ELEVATION (NORTH)



SIDE ELEVATION (SOUTH)

EXTENSION MATERIALS:-

ROOF - PITCHED AND TILED

WINDOWS UPVC DOUBLE GLAZED

WALLS - BRICKWORK TO MATCH EXISTING.

CONSERVATORY MATERIALS:-

ROOF - GLASS

WINDOWS UPVC DOUBLE GLAZED

WALLS - BRICKWORK TO MATCH EXISTING.



Michael Pearce & Associates Ltd
Chartered Surveyors - Architectural Consultants
47 Sea Lane Gardens, Ferring. West Sussex. BN12 5EQ.

Tel 01903 786839
Mob 07812 195560
e-mail:michael@mpa-surveyors.co.uk

REAR EXTENSION AND CONSERVATORY
 24 MARINERS WALK, RUSTINGTON. BN16 2ER.

DRW NO 5 SCALE 1/100
 PROPOSED ELEVATIONS