



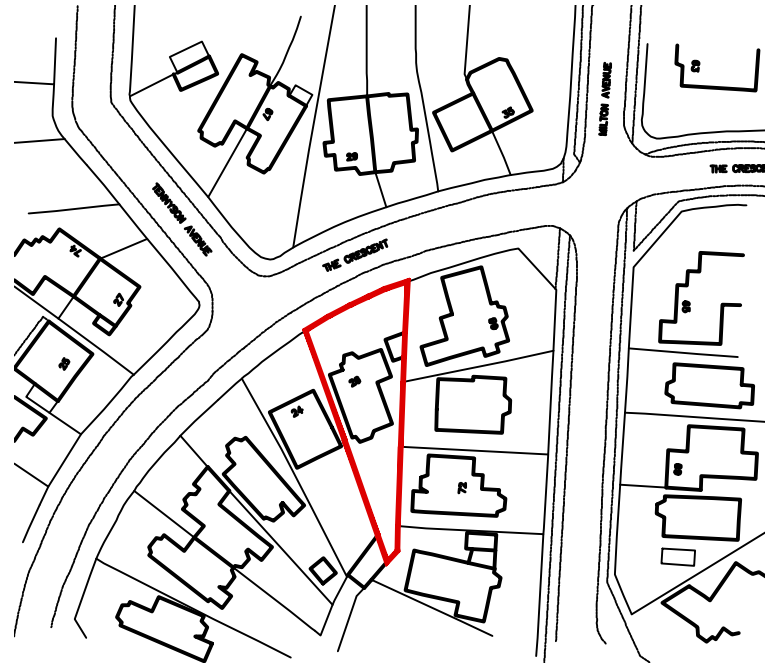

LOCATION PLAN

Scale 1:1250

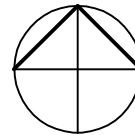

0m 10m 20m 30m 40m 50m

Scale Bar - 1:1250