



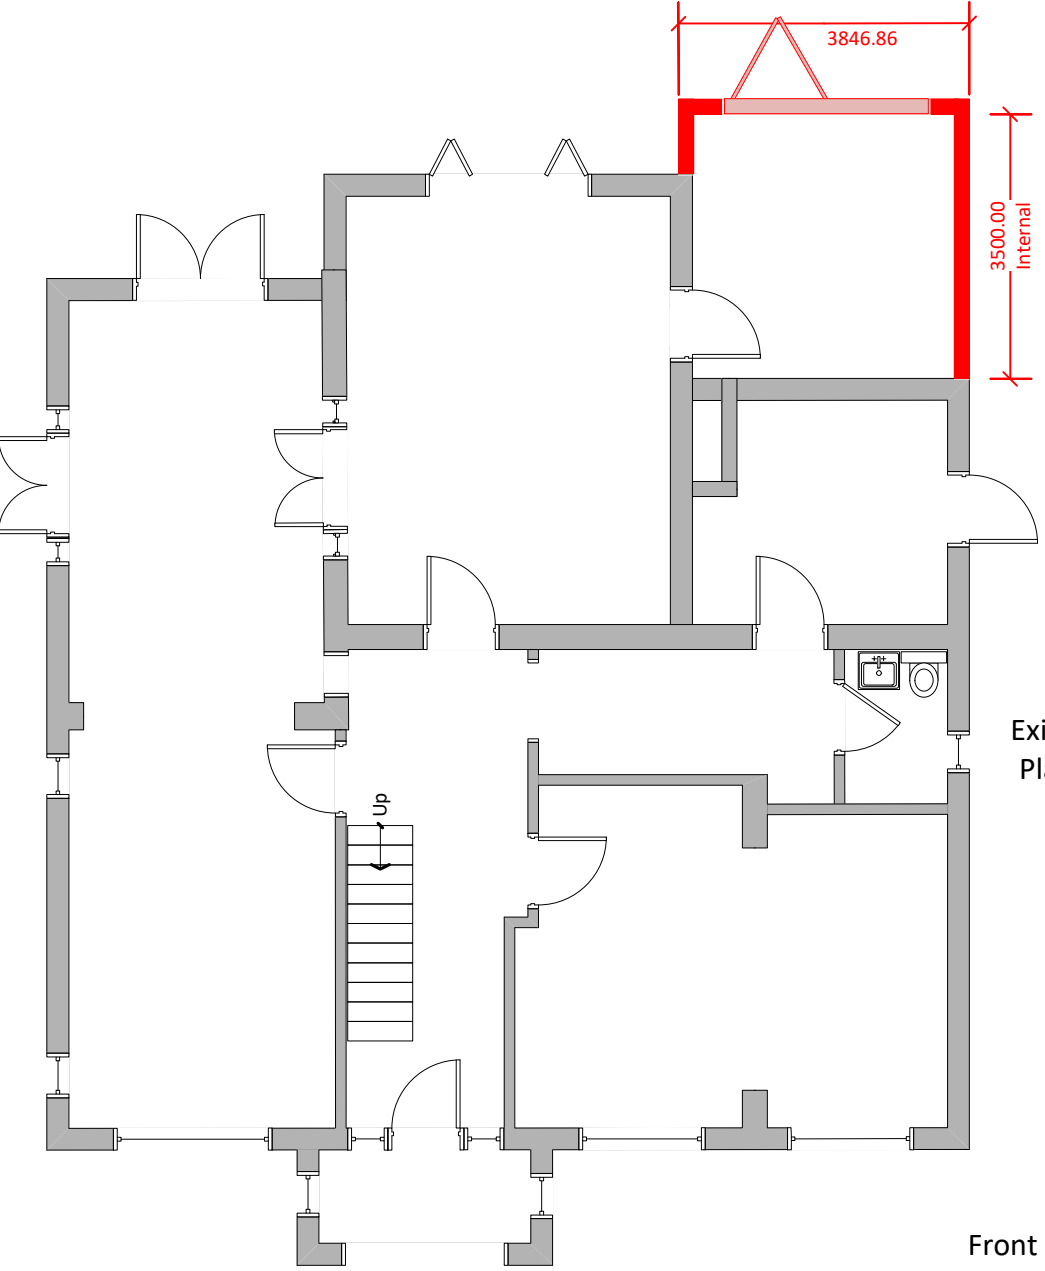

Proposed
Extension
In Red


Existing Floor
Plan in Grey

Ground Floor

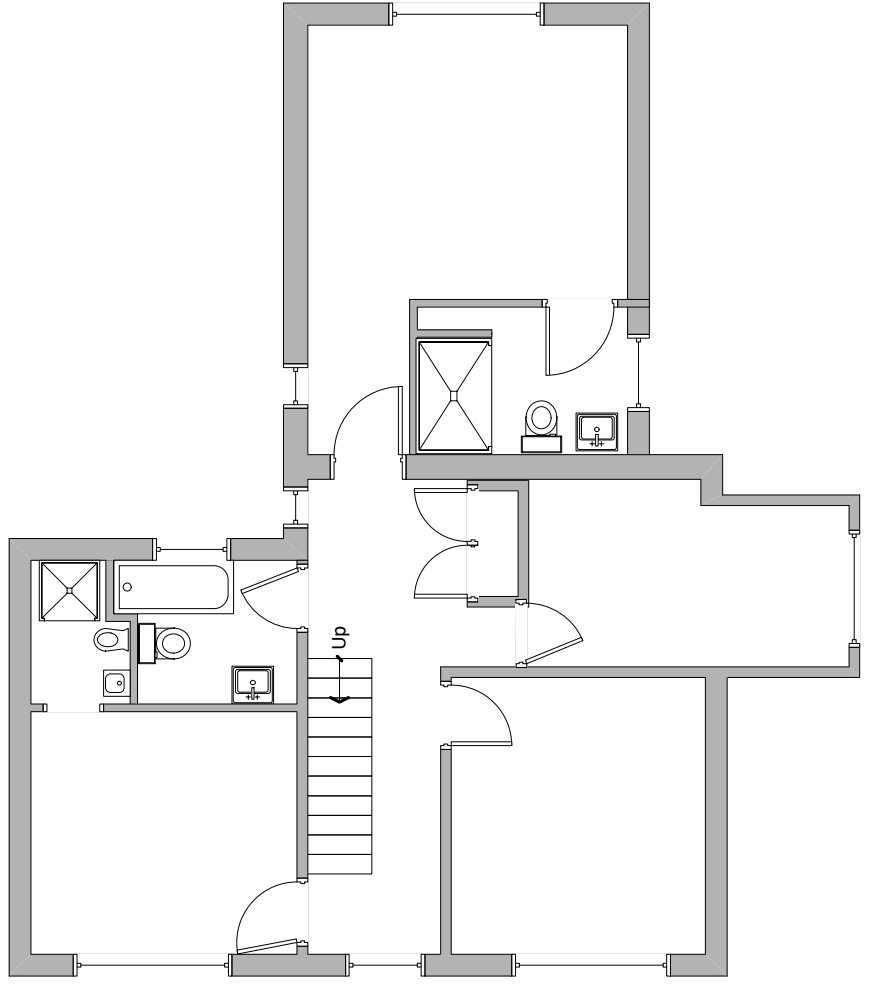

First Floor

Front of property
Scale 1 : 100 at A4

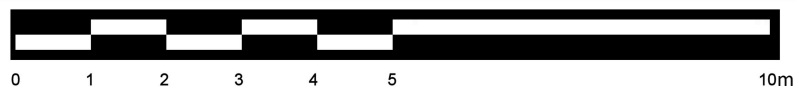

**Brambles, Hurst Road
BN16 3AP**