


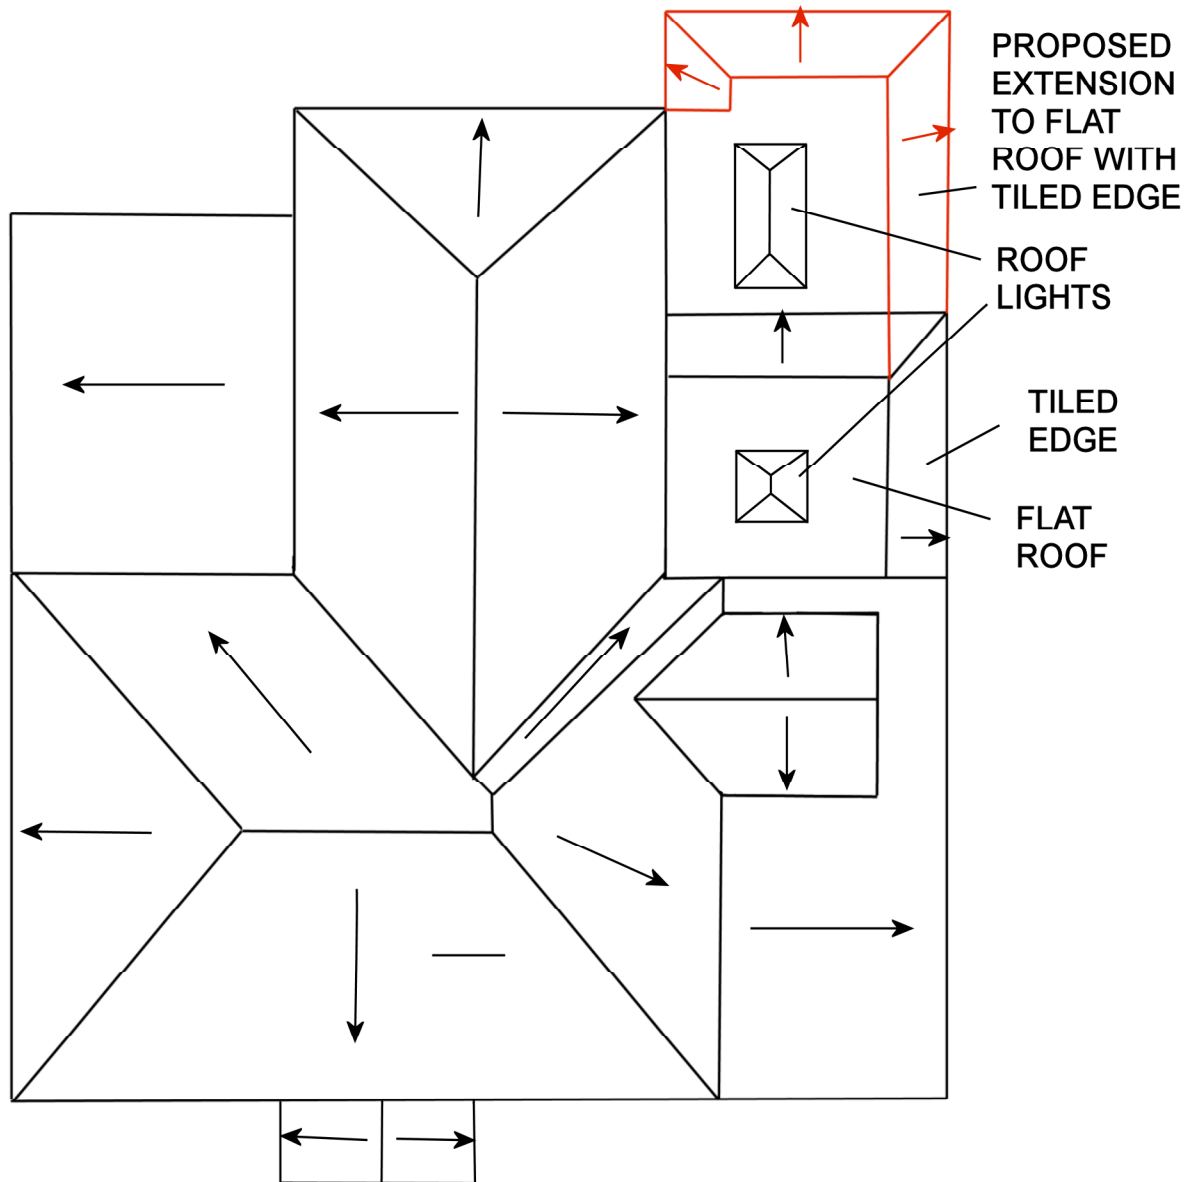

ROOF PLAN
SCALE 1:100 at A4

BRAMBLES
HURST ROAD
BN16 3AP

Arrows indicate direction of fall

