
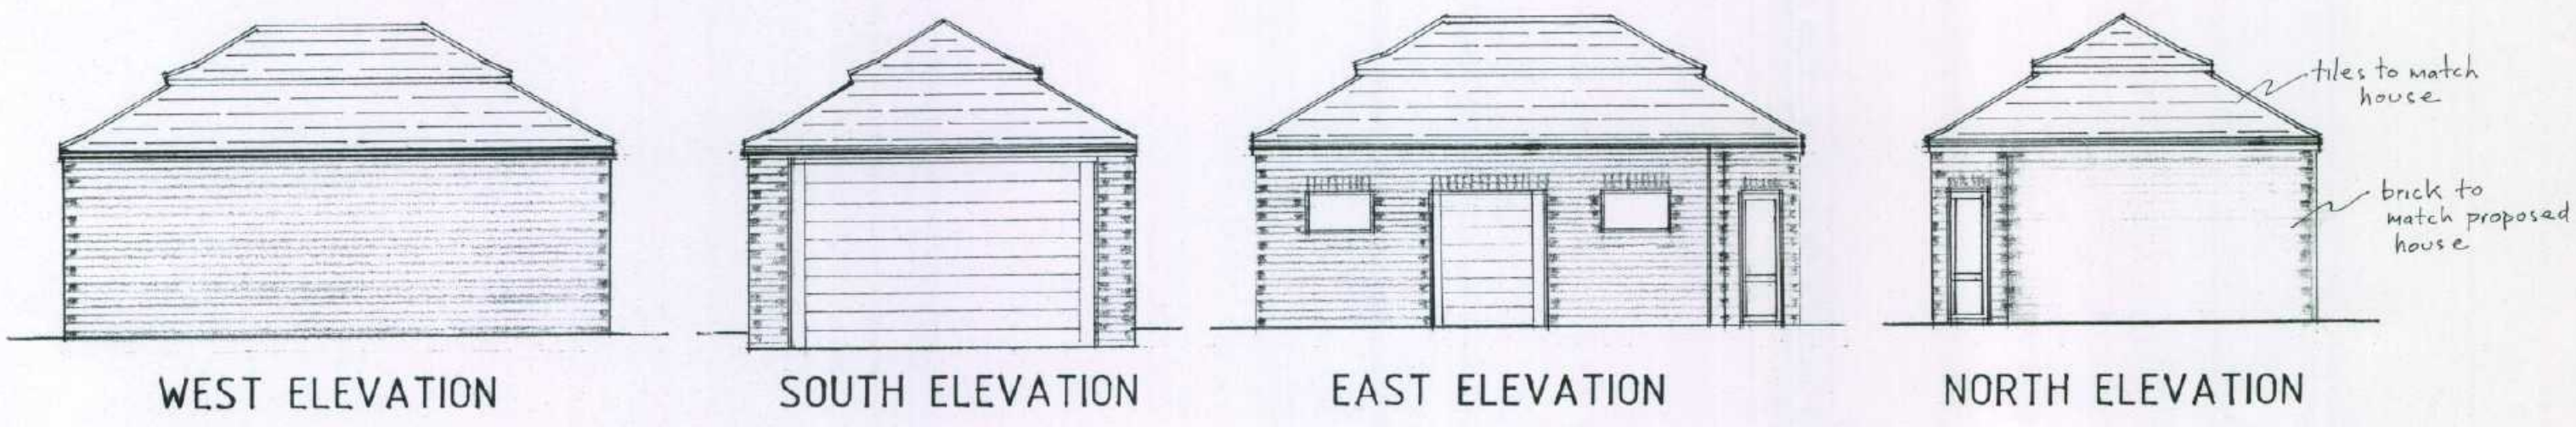
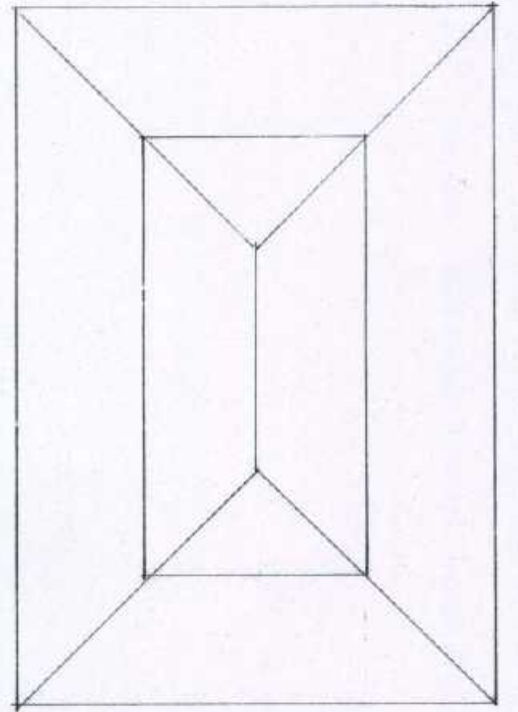
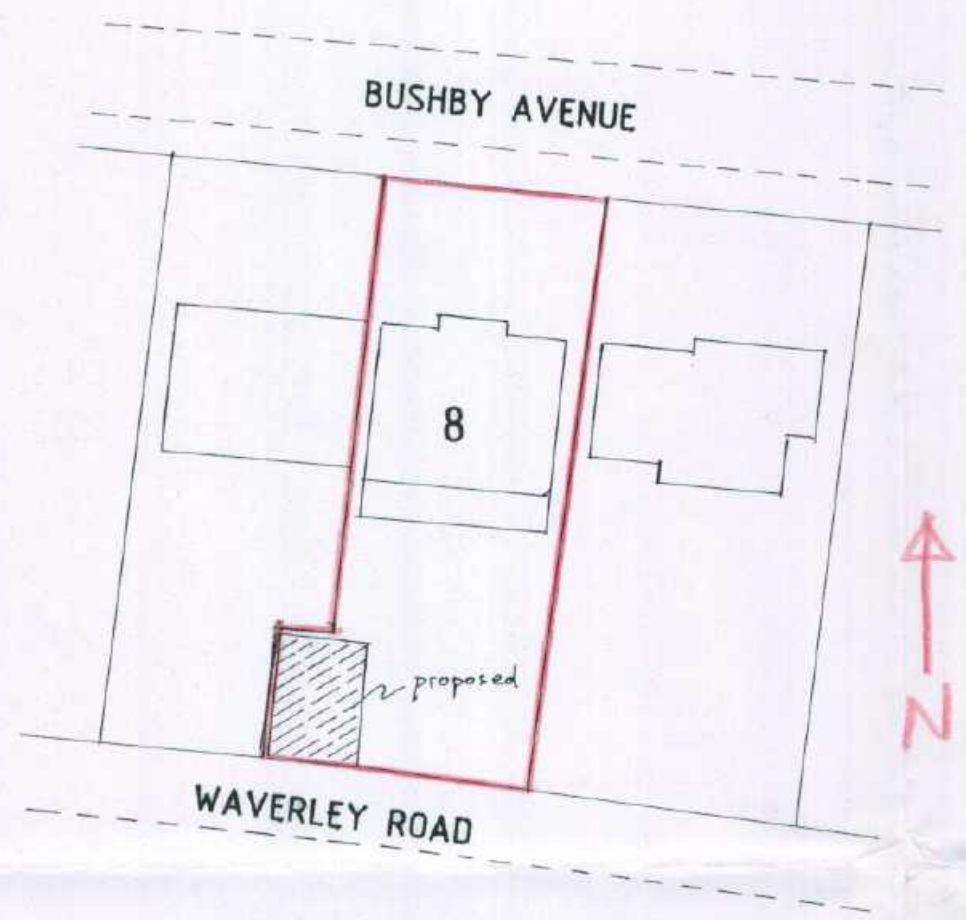
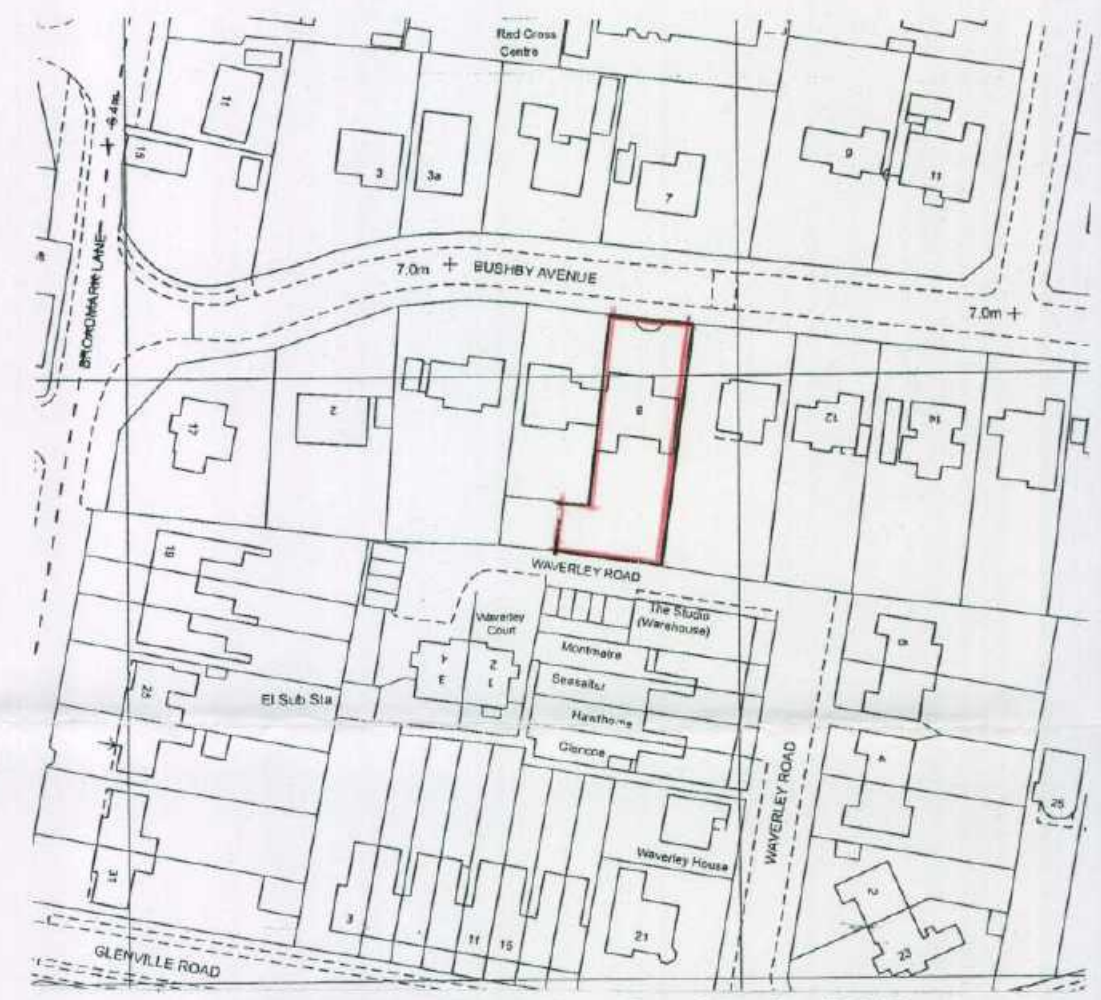
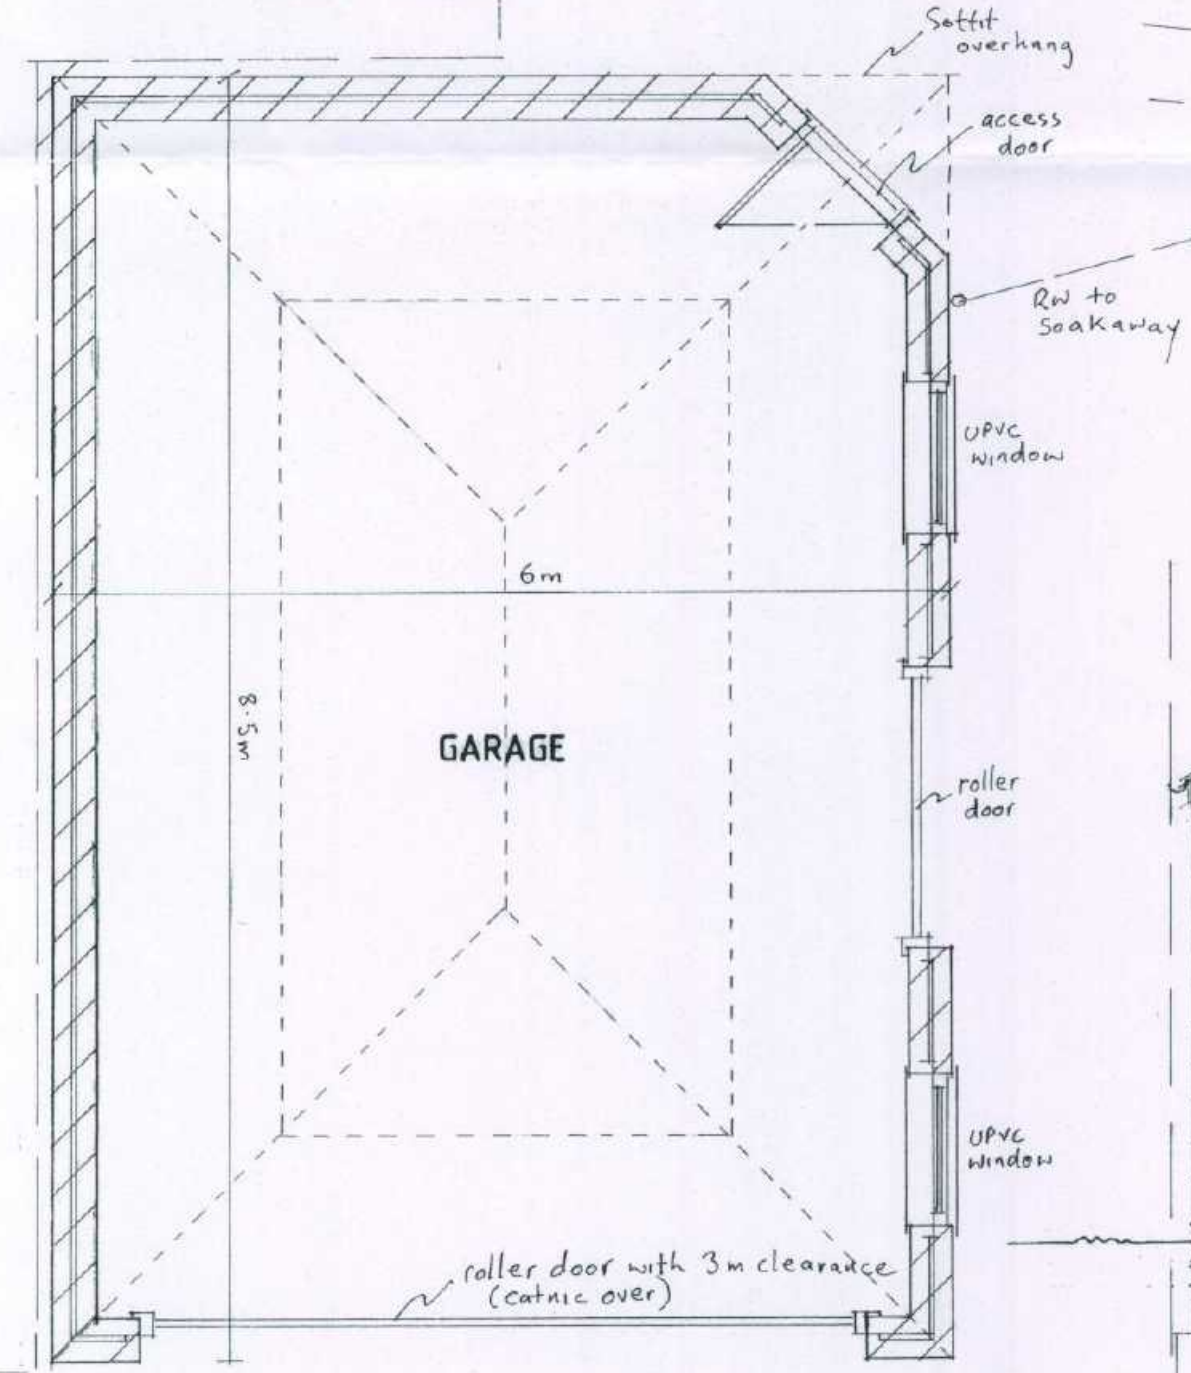


ARUN DISTRICT COUNCIL		
No.	R 49	09
RECEIVED		

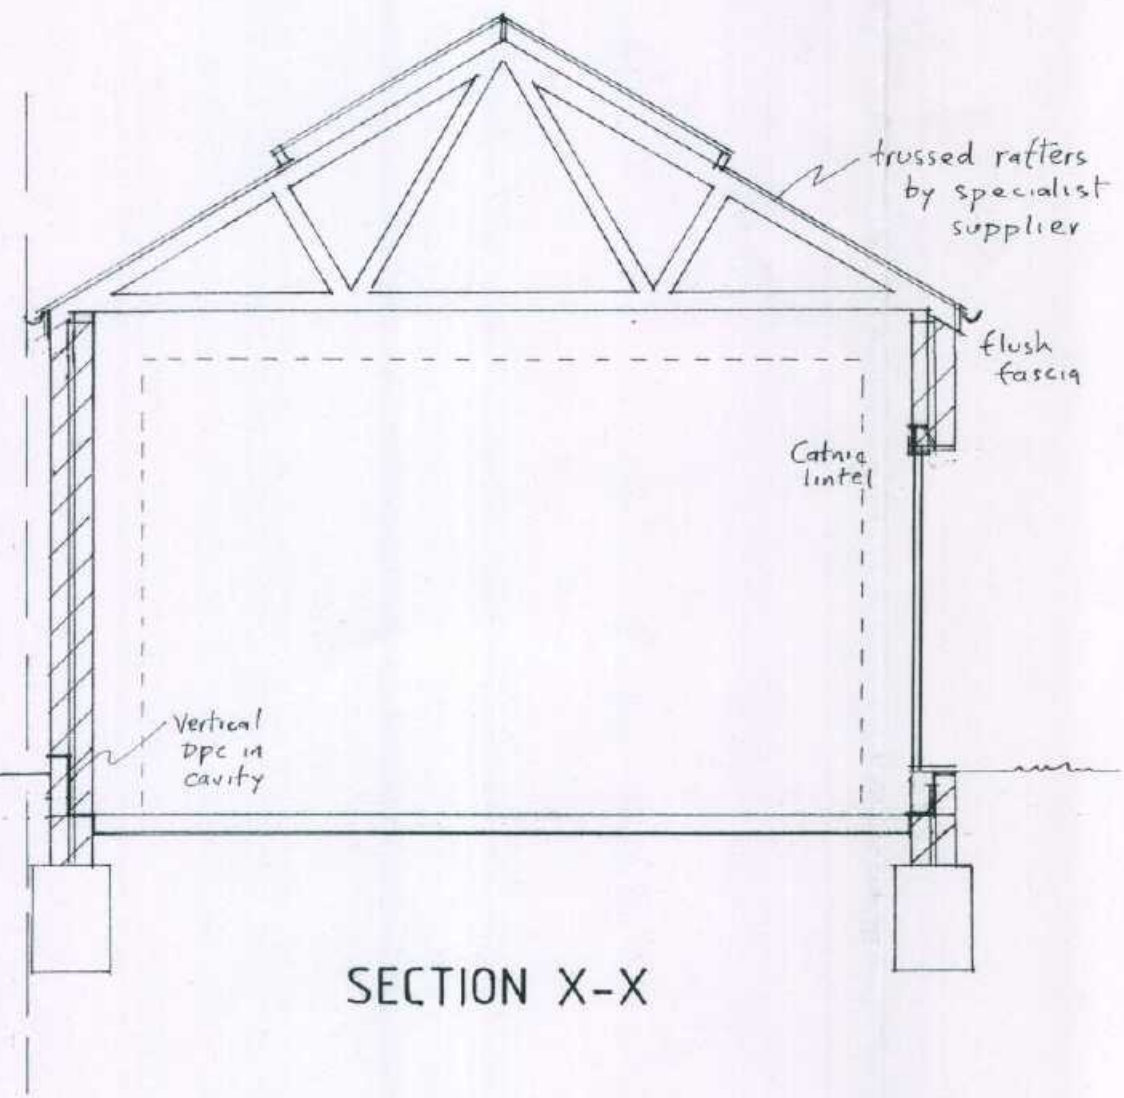

All building work is to be carried out in accordance with all current building regs and codes of practice in force at this time.

No work to encroach over the boundary of the neighbours property.

All electrics, heating, plumbing and decorations to be altered/extended all to client's choice.

These construction notes are for the purposes of Building Regulation approval only and do not represent a detailed specification.

All lengths of proposed beams to be measured on site prior to ordering, to verify structural engineer's dimensions.

THE PROPERTY OWNER IS REMINDED OF THE REQUIREMENT TO SERVE A PARTY STRUCTURE NOTICE ON ANY ADJOINING OWNER SHOULD THEY NEED TO DO SO UNDER THE REQUIREMENTS OF THE PARTY WALL ACT 1996.

© Copyright

John Wright MRICS

Greytiles
Upper West Lane
Lancing
West Sussex
BN15 0EX

Phone: 01903 753240
Mobile: 07809 205095
Email: johnforplans@yahoo.co.uk

RICS

Client	
Mr. & Mrs. JOHN	
Job Title	
8 BUSHBY AVENUE RUSTINGTON	
Drawing Title:	
GARAGE	
Scale: 1:100 & 1:50	
Date: Feb 2009	Drawn by: JW
Drg No.	Rev.