
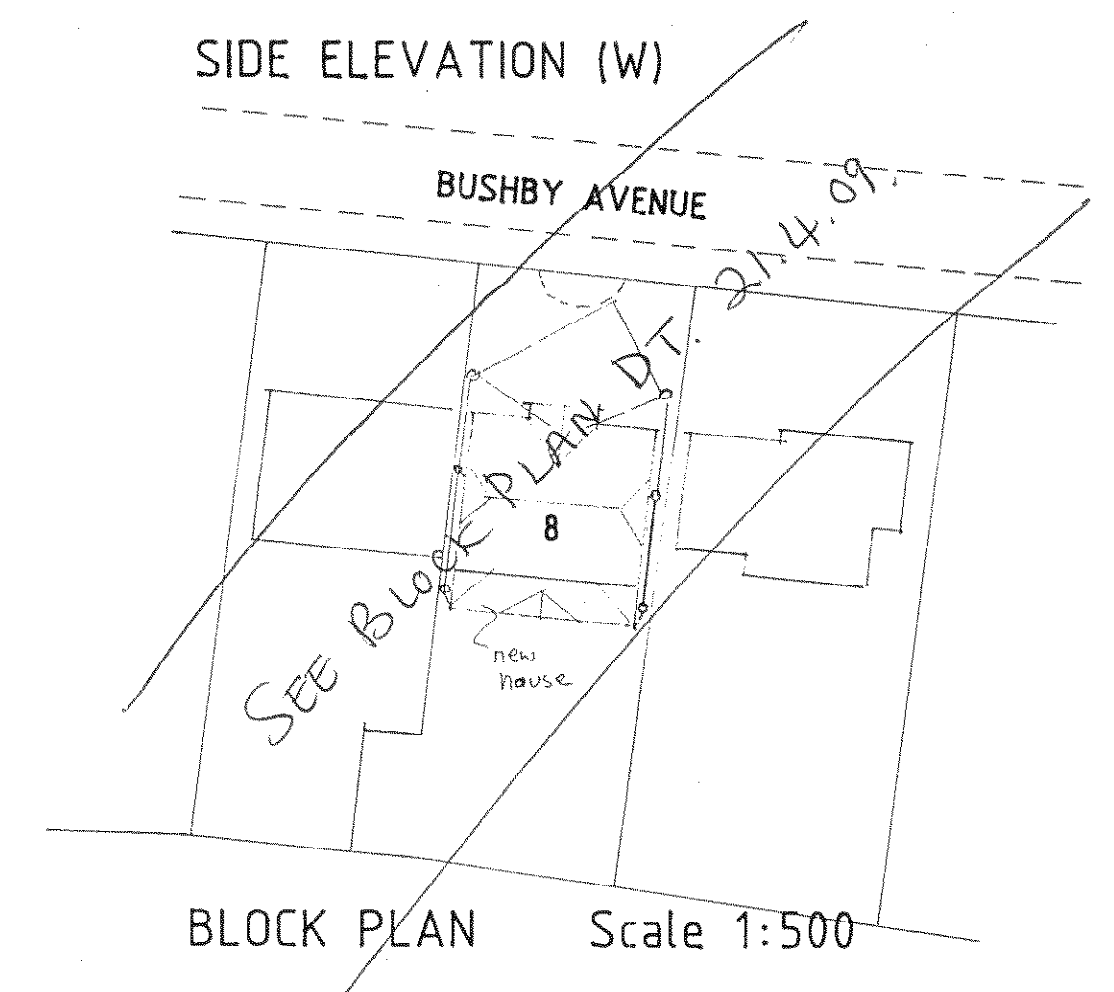
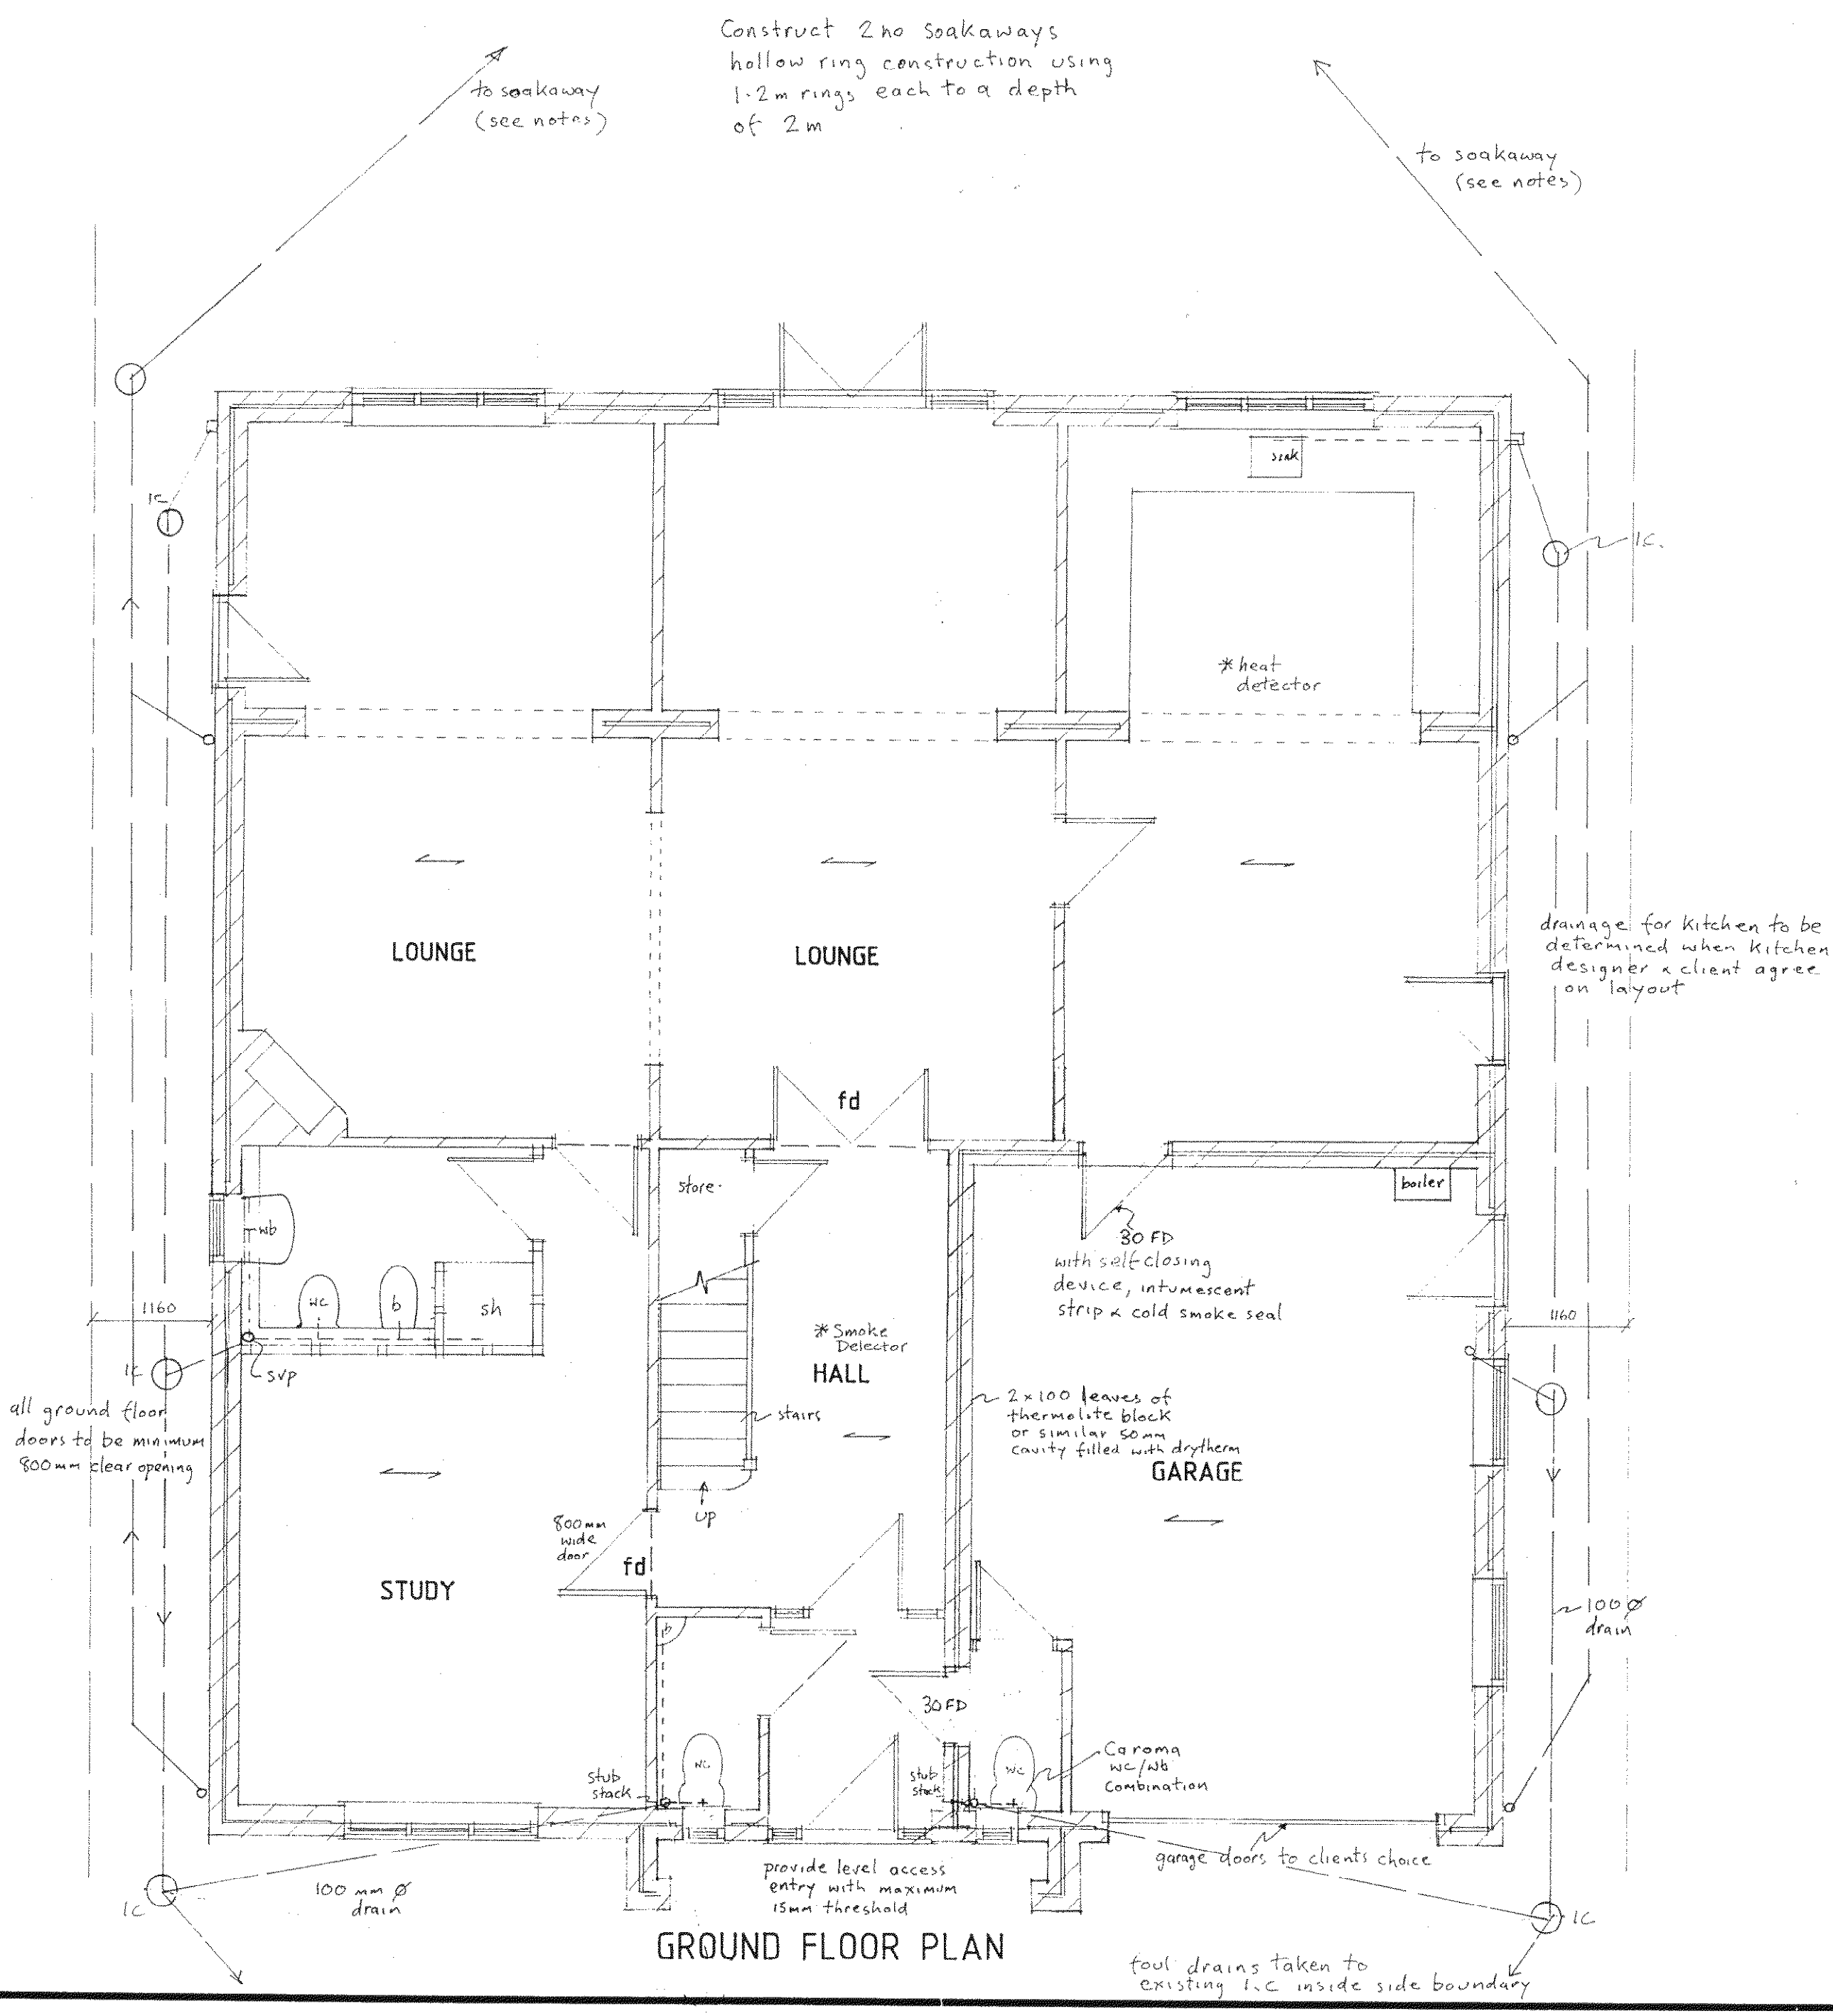


* PROVIDE EXPANSION JOINTS TO BRICKWORK ELEVATIONS IE 2 PER ELEVATION POSITION TO BE AGREED WITH BRICK MANUFACTURER AND BUILDING CONTROL OFFICER

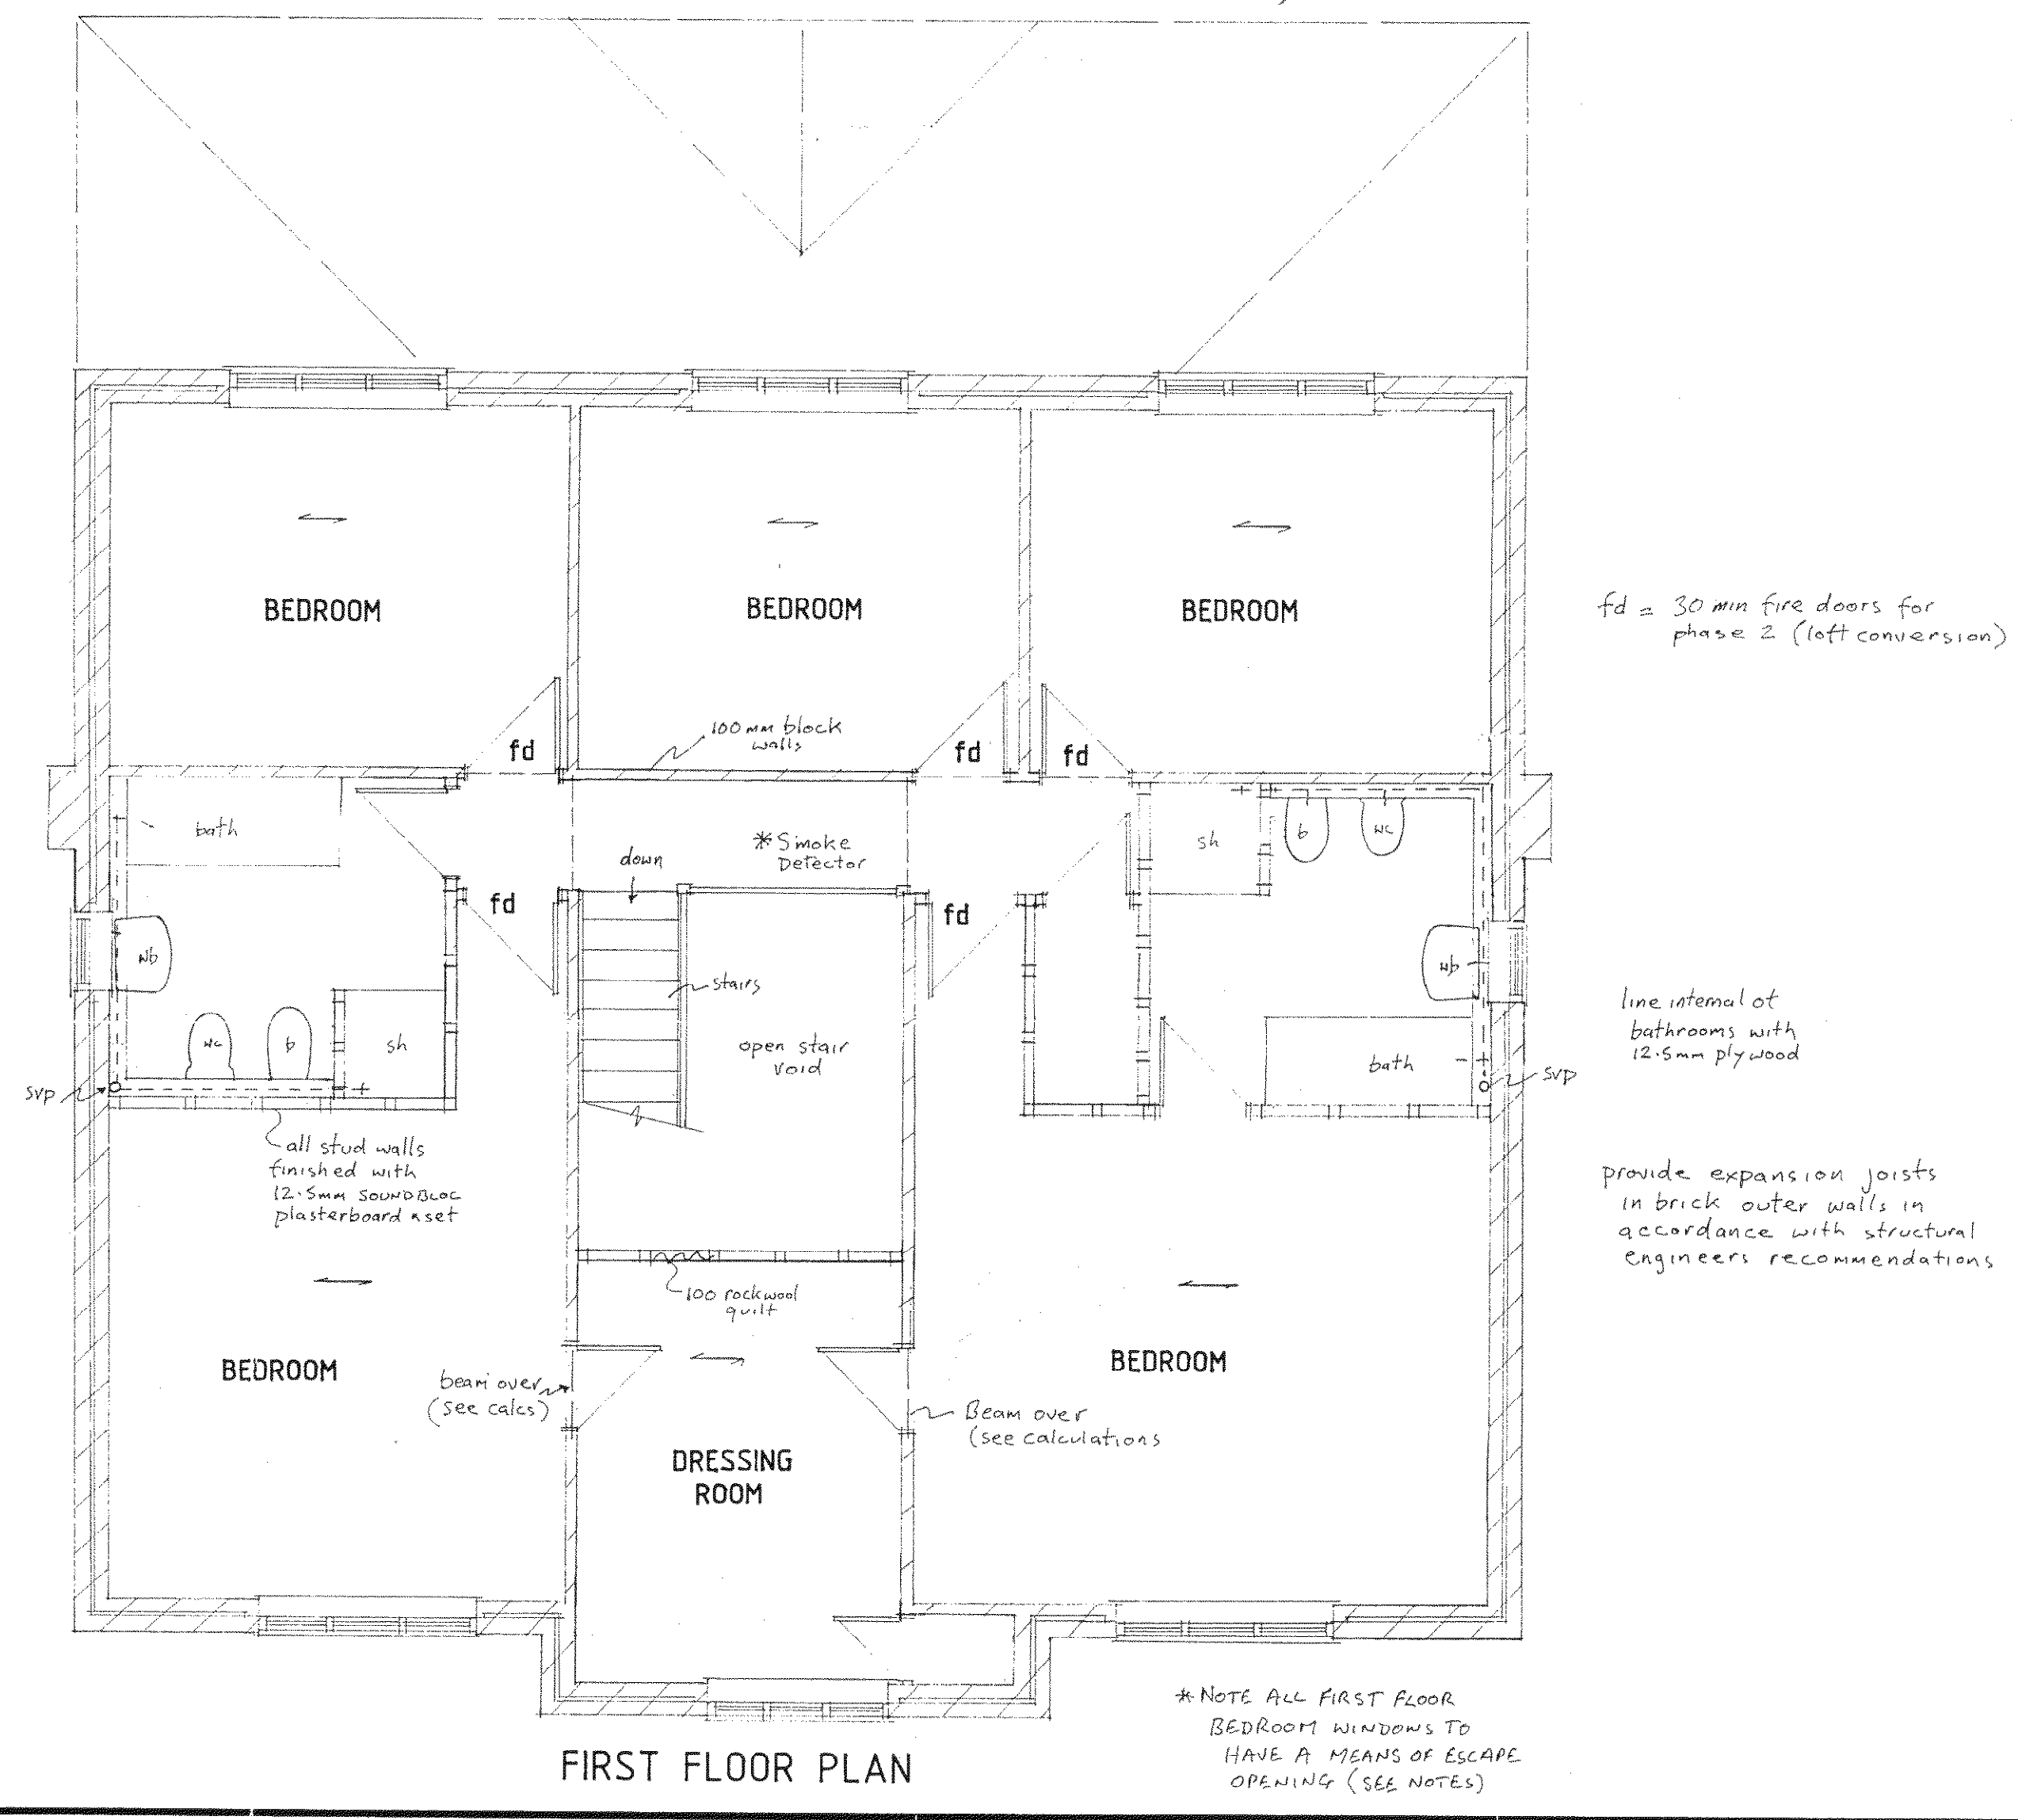

THIS DRAWING TO BE READ IN CONJUNCTION WITH STRUCTURAL ENGINEERS CALCULATIONS AND RECOMMENDATIONS

Careful inspection is to be carried out prior to the removal of any structural elements to ensure proper and adequate support is provided and maintained by new works.

All building work is to be carried out in accordance with all current building regs and codes of practice in force at this time.

Any parts of structure covered over or inaccessible have not been inspected and no responsibility is accepted for these areas including underground.

No work to encroach over the boundary of the neighbours property.

All electrics, heating, plumbing and decorations to be altered/extended all to client's choice.

These construction notes are for the purposes of Building Regulation approval only and do not represent a detailed specification.

All lengths of proposed beams to be measured on site prior to ordering, to verify structural engineer's dimensions.

ALL FOUNDATIONS TAKEN ADDITIONAL LOADS ARE TO BE EXPOSED AND CHECKED FOR ADEQUACY AND SUITABILITY FOR GROUND CONDITIONS PRIOR TO COMMENCEMENT OF WORKS.

All existing lintels taking additional loads are to be exposed and checked for adequacy on commencement of work and replaced if necessary.

THE PROPERTY OWNER IS REMINDED OF THE REQUIREMENT TO SERVE A PARTY STRUCTURE NOTICE ON ANY ADJOINING OWNER SHOULD THEY NEED TO DO SO UNDER THE REQUIREMENTS OF THE PARTY WALL ACT 1996.

© Copyright
John Wright MRICS
Greytiles
Upper West Lane
Lancing
West Sussex
BN15 0EX
Phone: 01903 753240
Mobile: 07809 205095
Email: johnforplans@yahoo.co.uk

Client **Mr. & Mrs. JOHN**
Job Title
**8 BUSHBY AVENUE
RUSTINGTON**

Drawing Title:
NEW HOUSE

Scale: **1:50 & 1:100**
Date: **Nov 08** Drawn by: **JW**

Drg No. Rev.