


GENERAL NOTES

All design and construction is to be in accordance with the Construction, Design and Management Regulations 2007.

NOTES


Proposed store plan taken
latest SSL store plan, ref:
2312G01-G1 REV. B, issue
16.11.12

Proposed elevations taken
latest CHQ drawings, ref:
CHQ.11.9647 - TS03 REV.

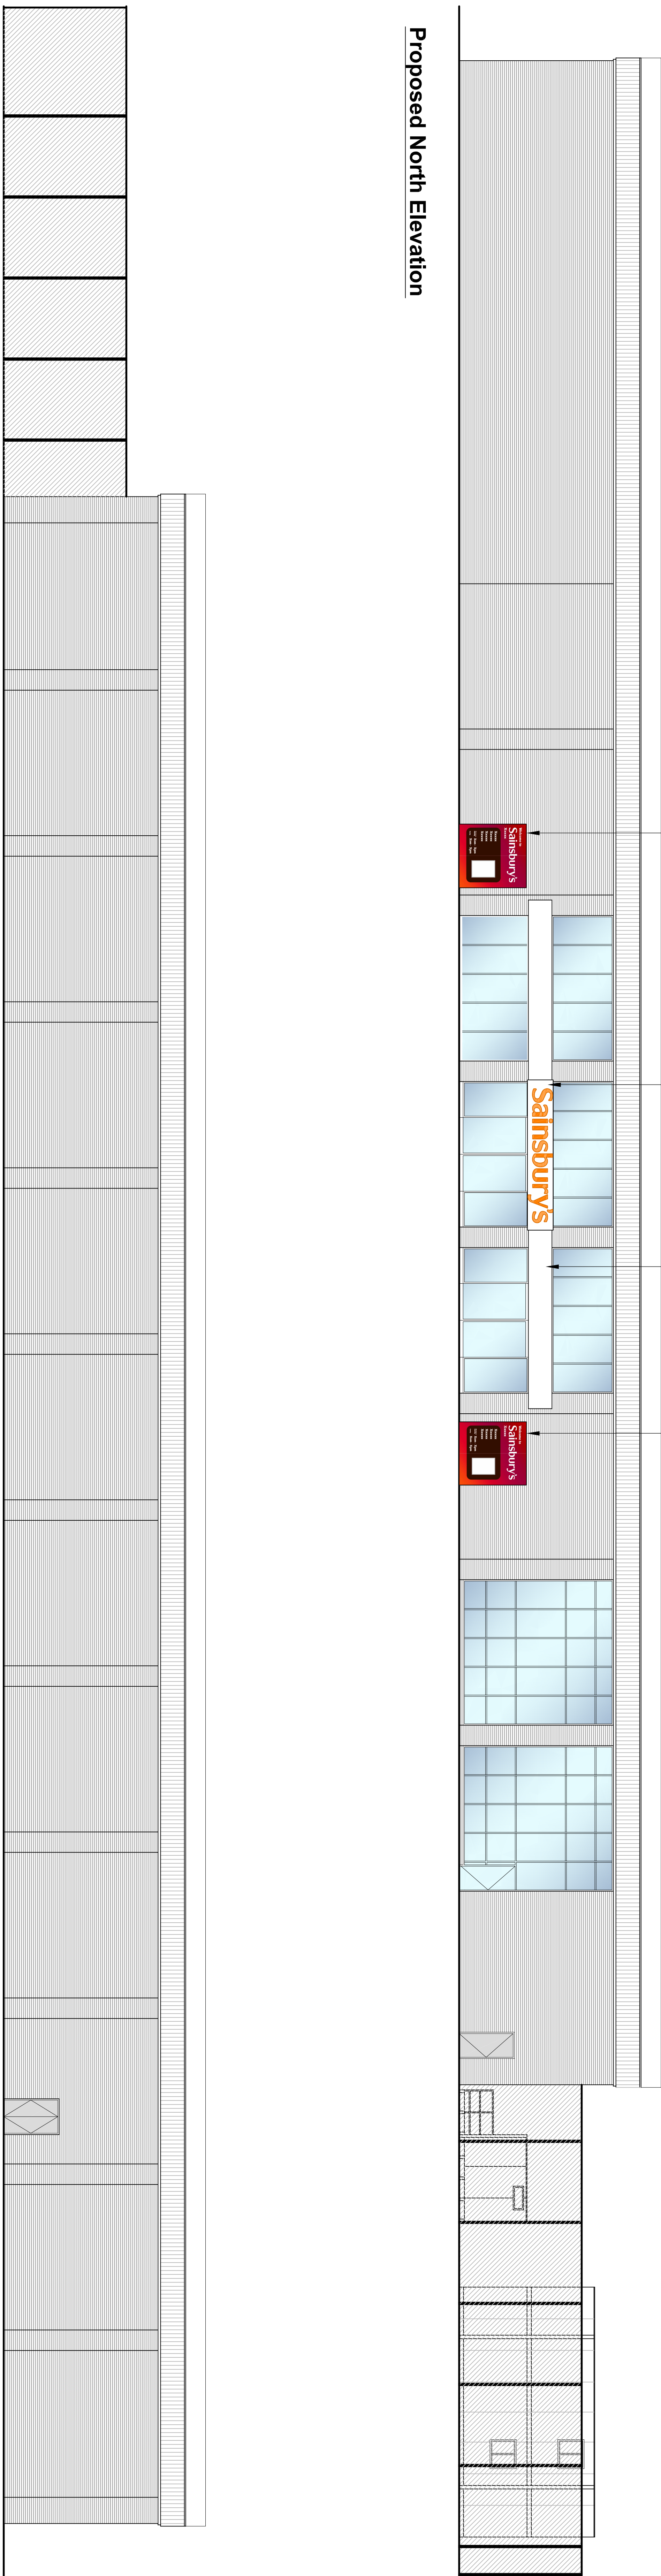


Proposed North Elevation


Proposed South Elevation

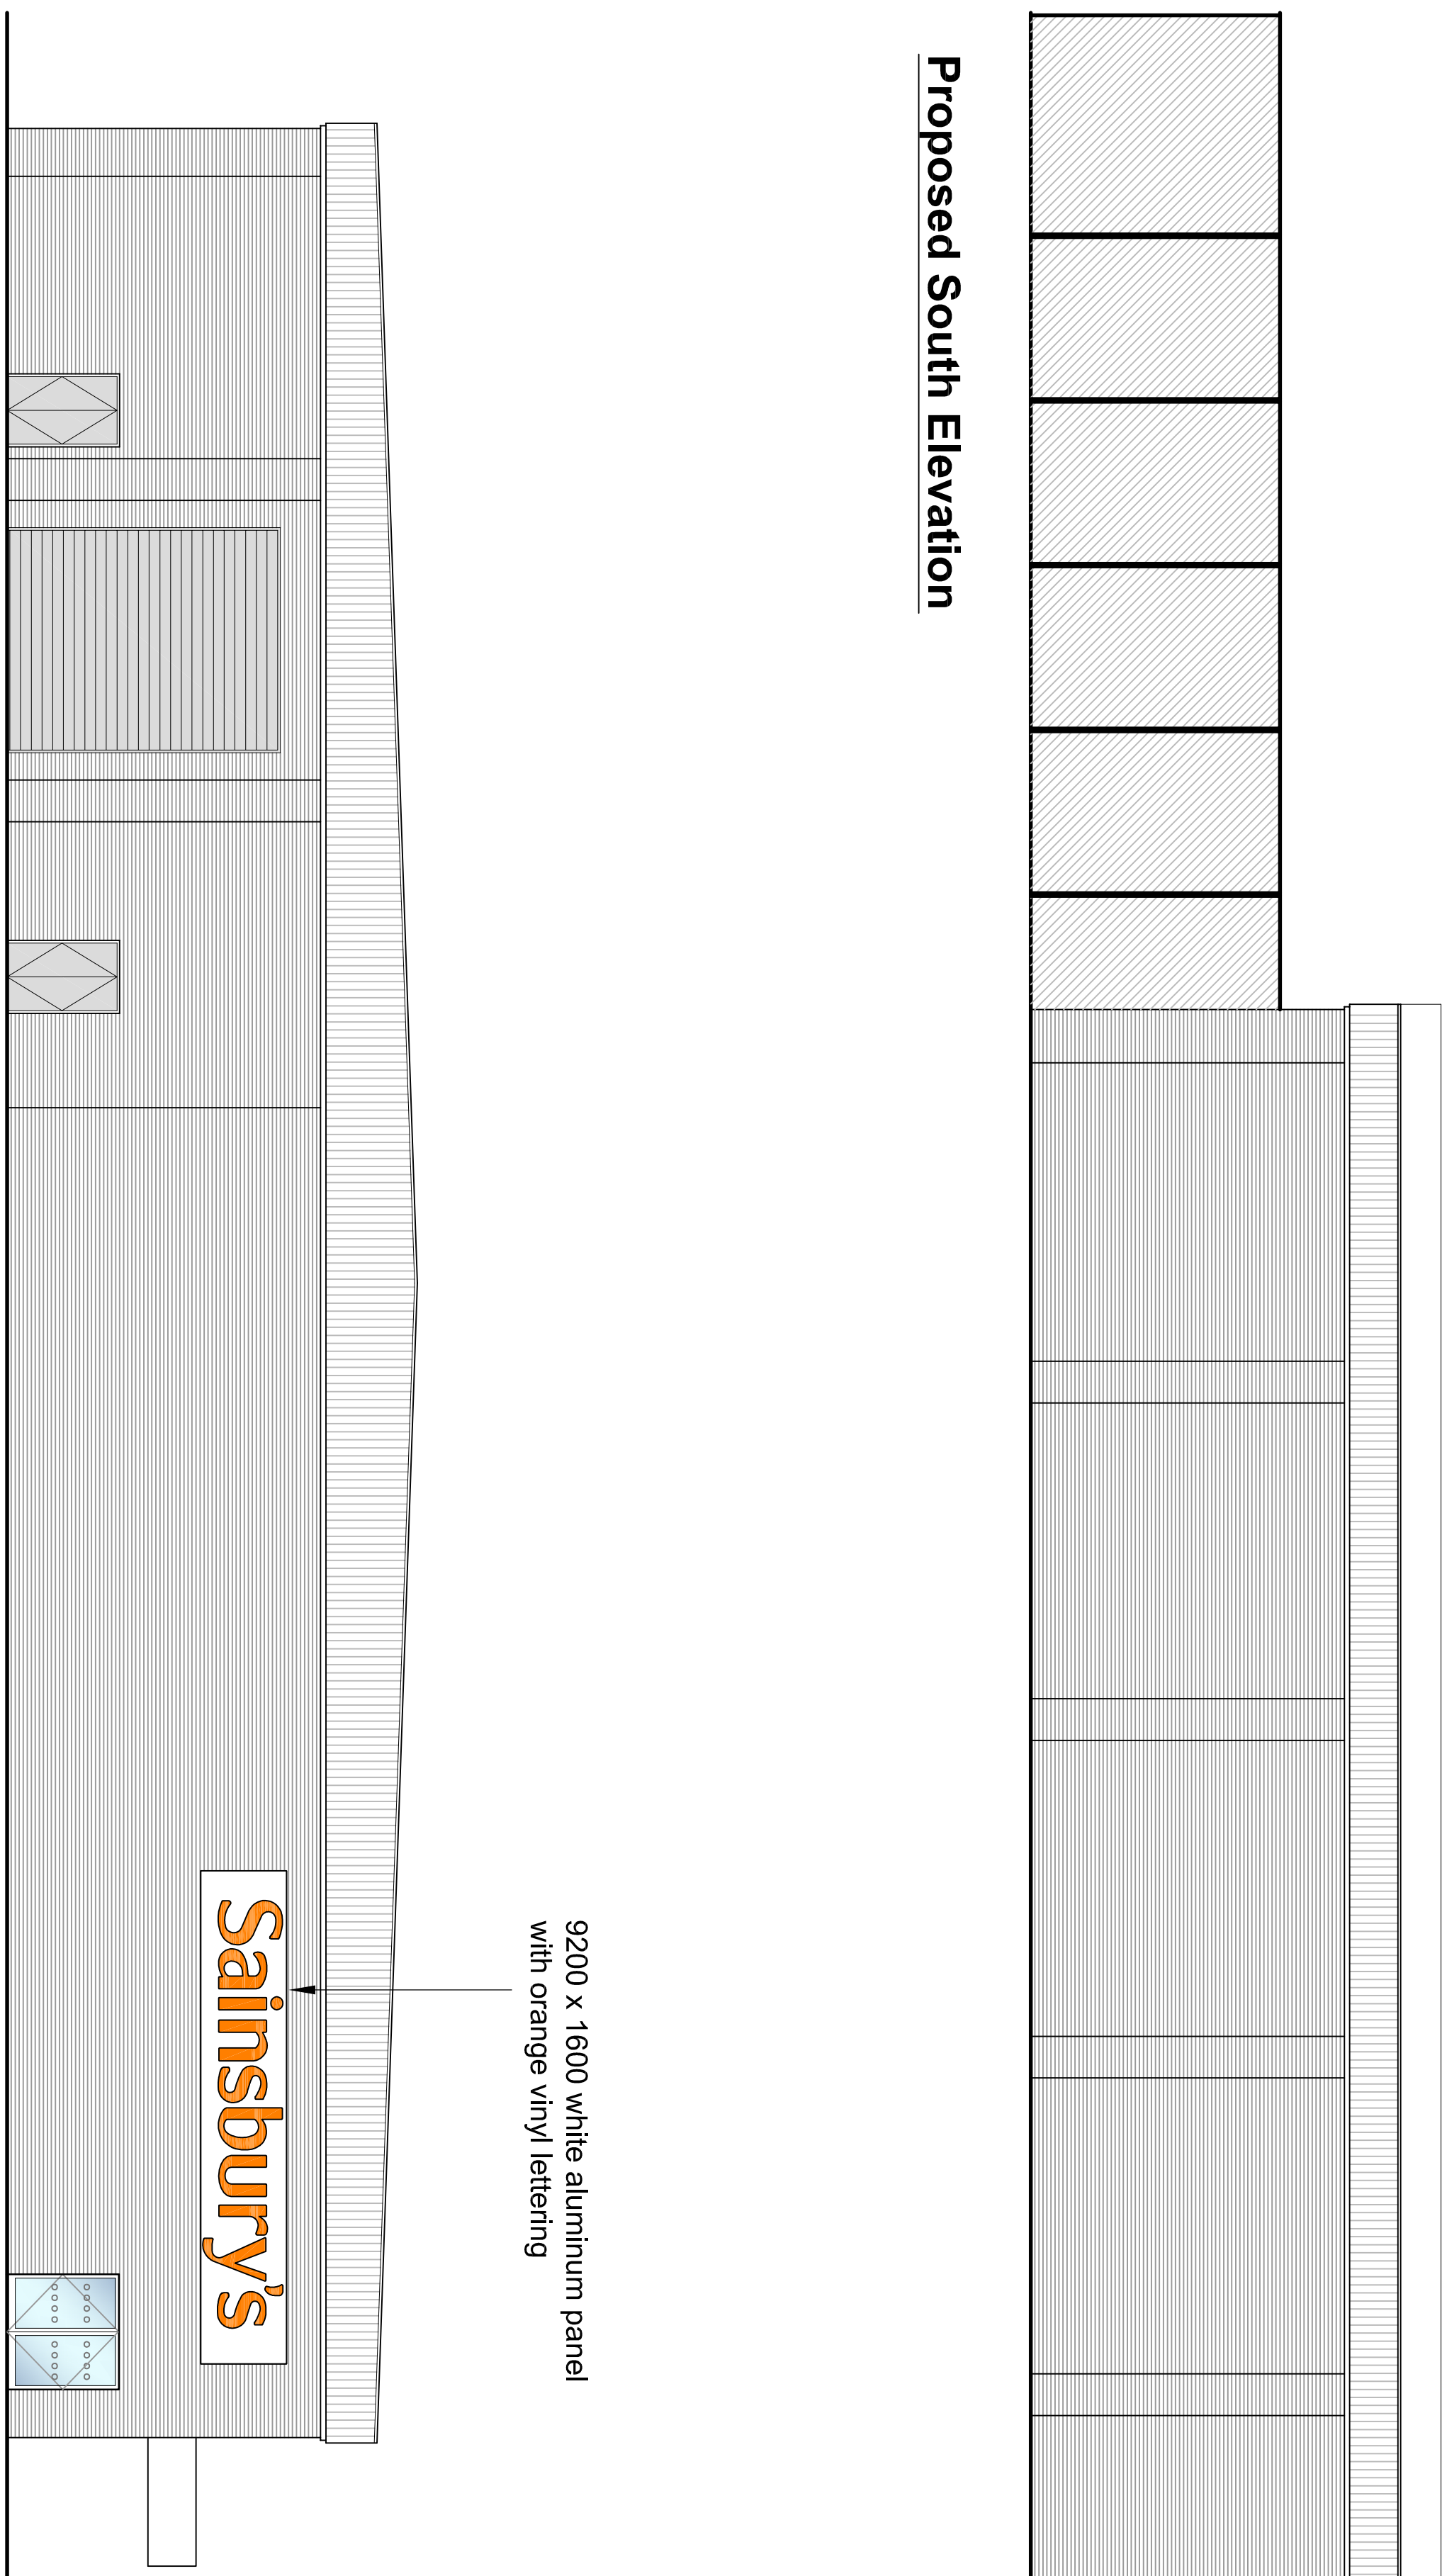

Proposed East Elevation

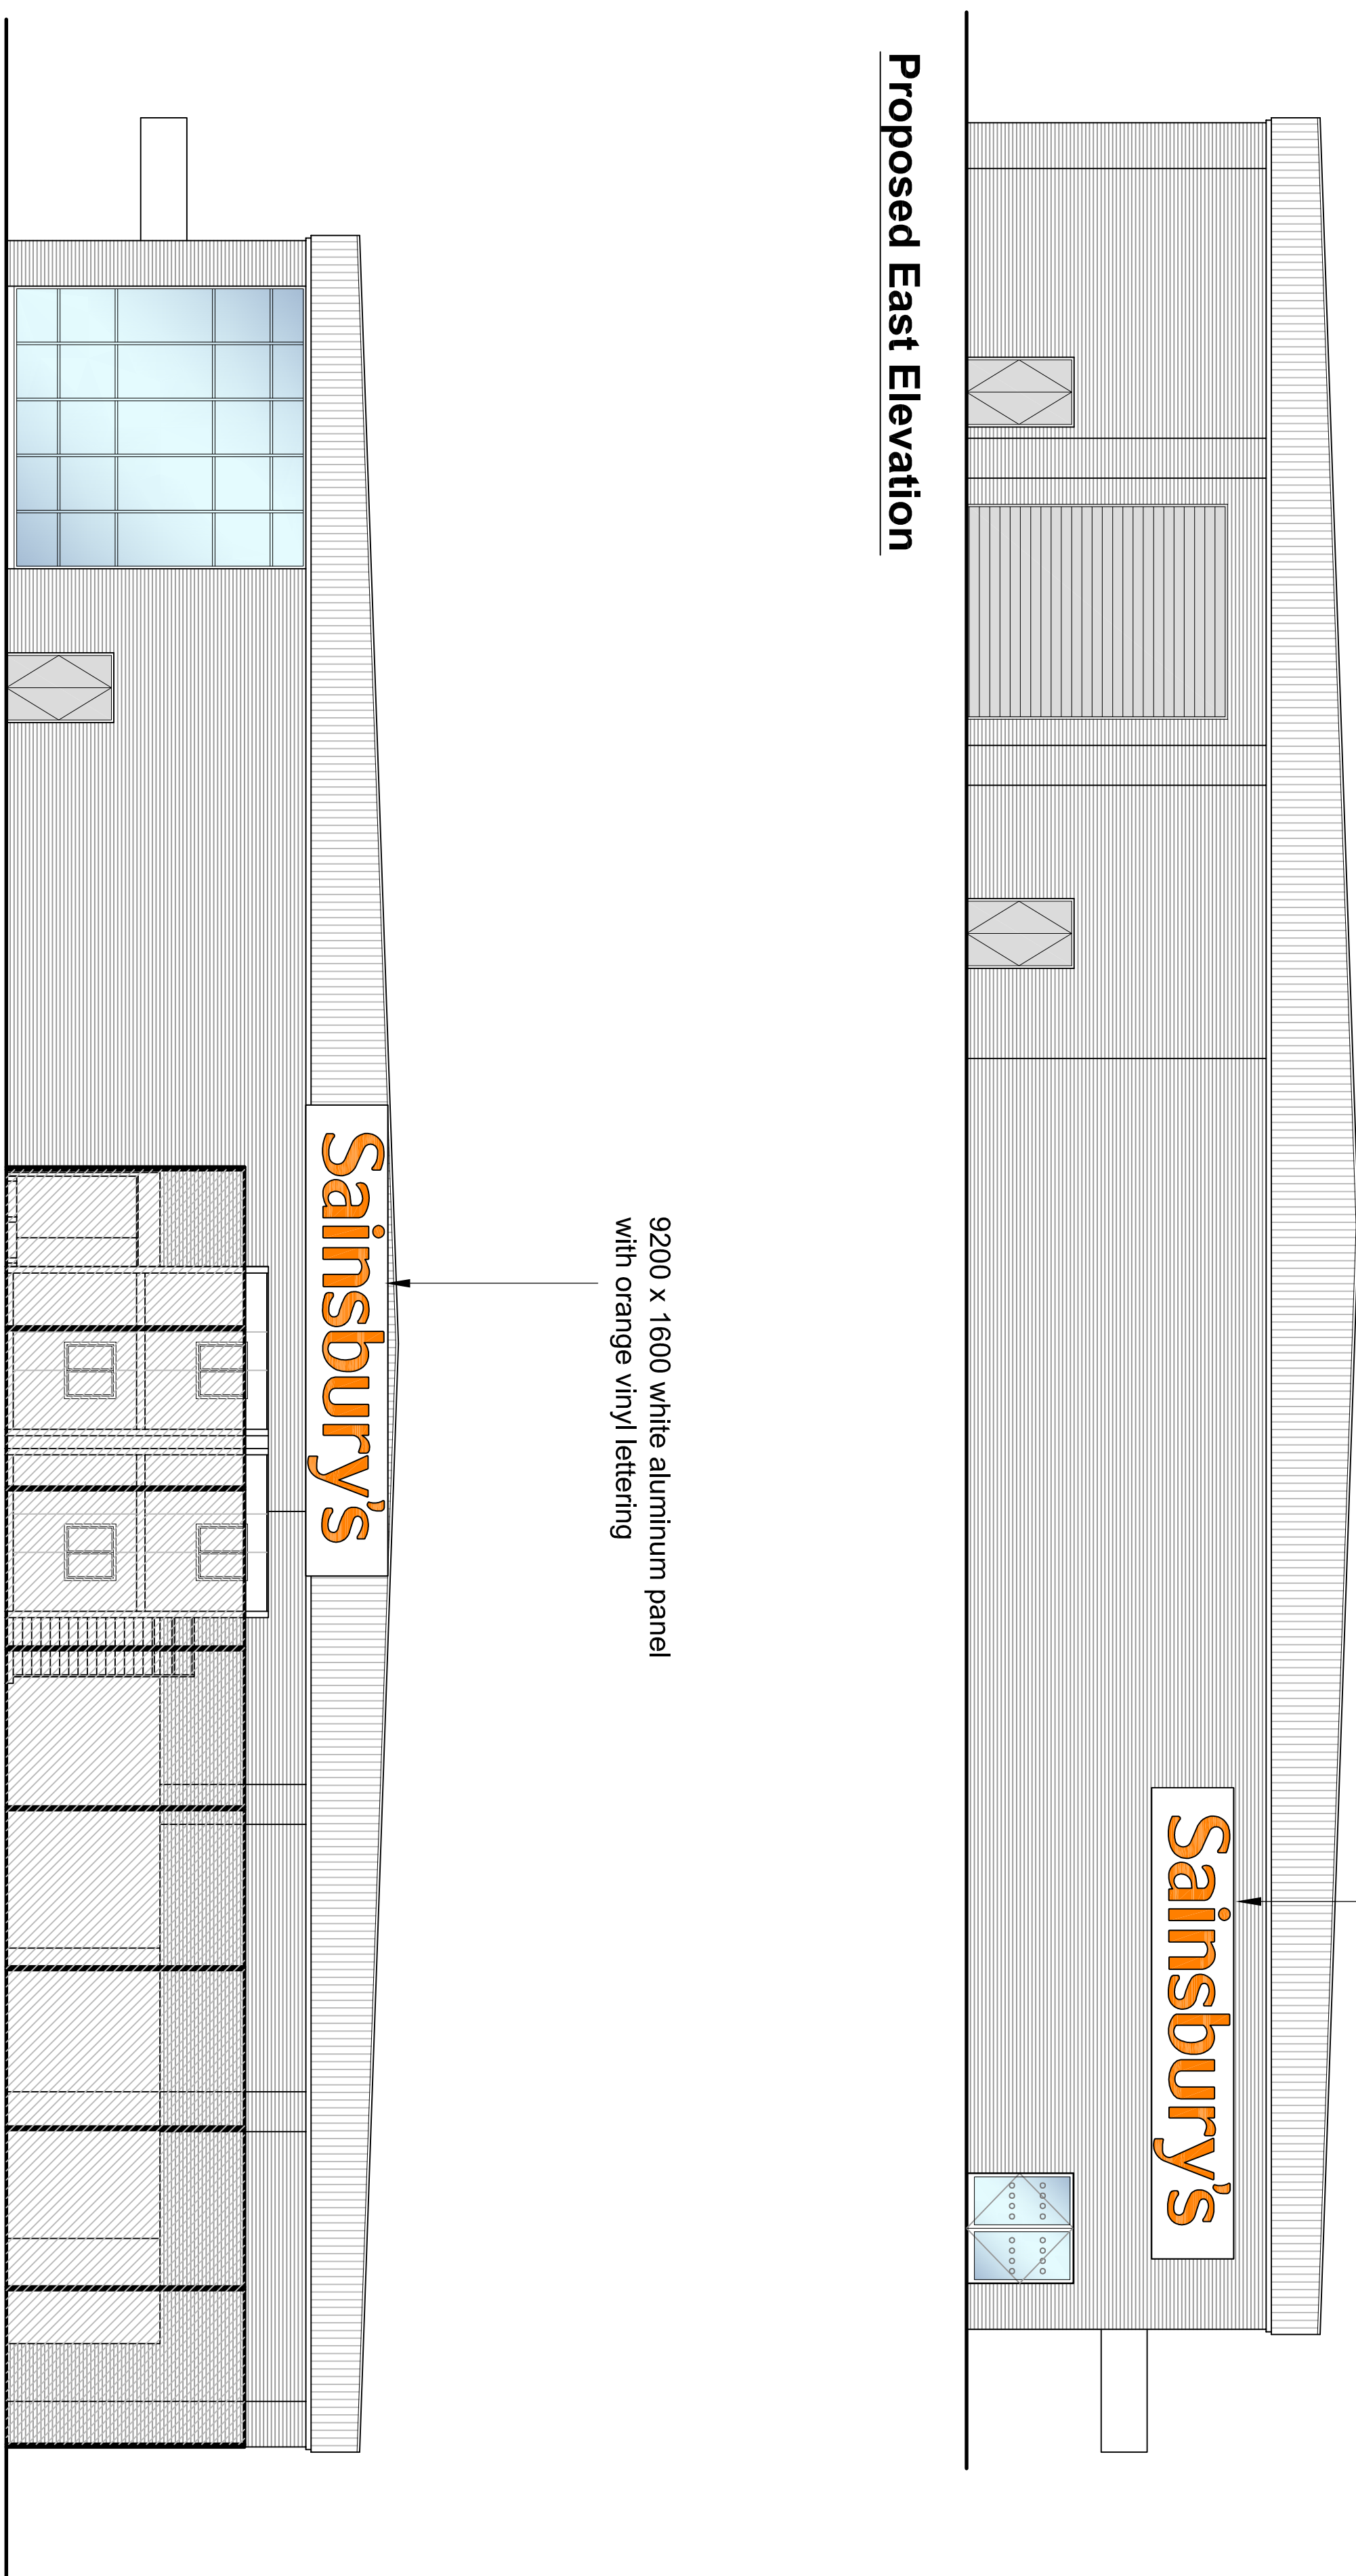

Proposed West Elevation

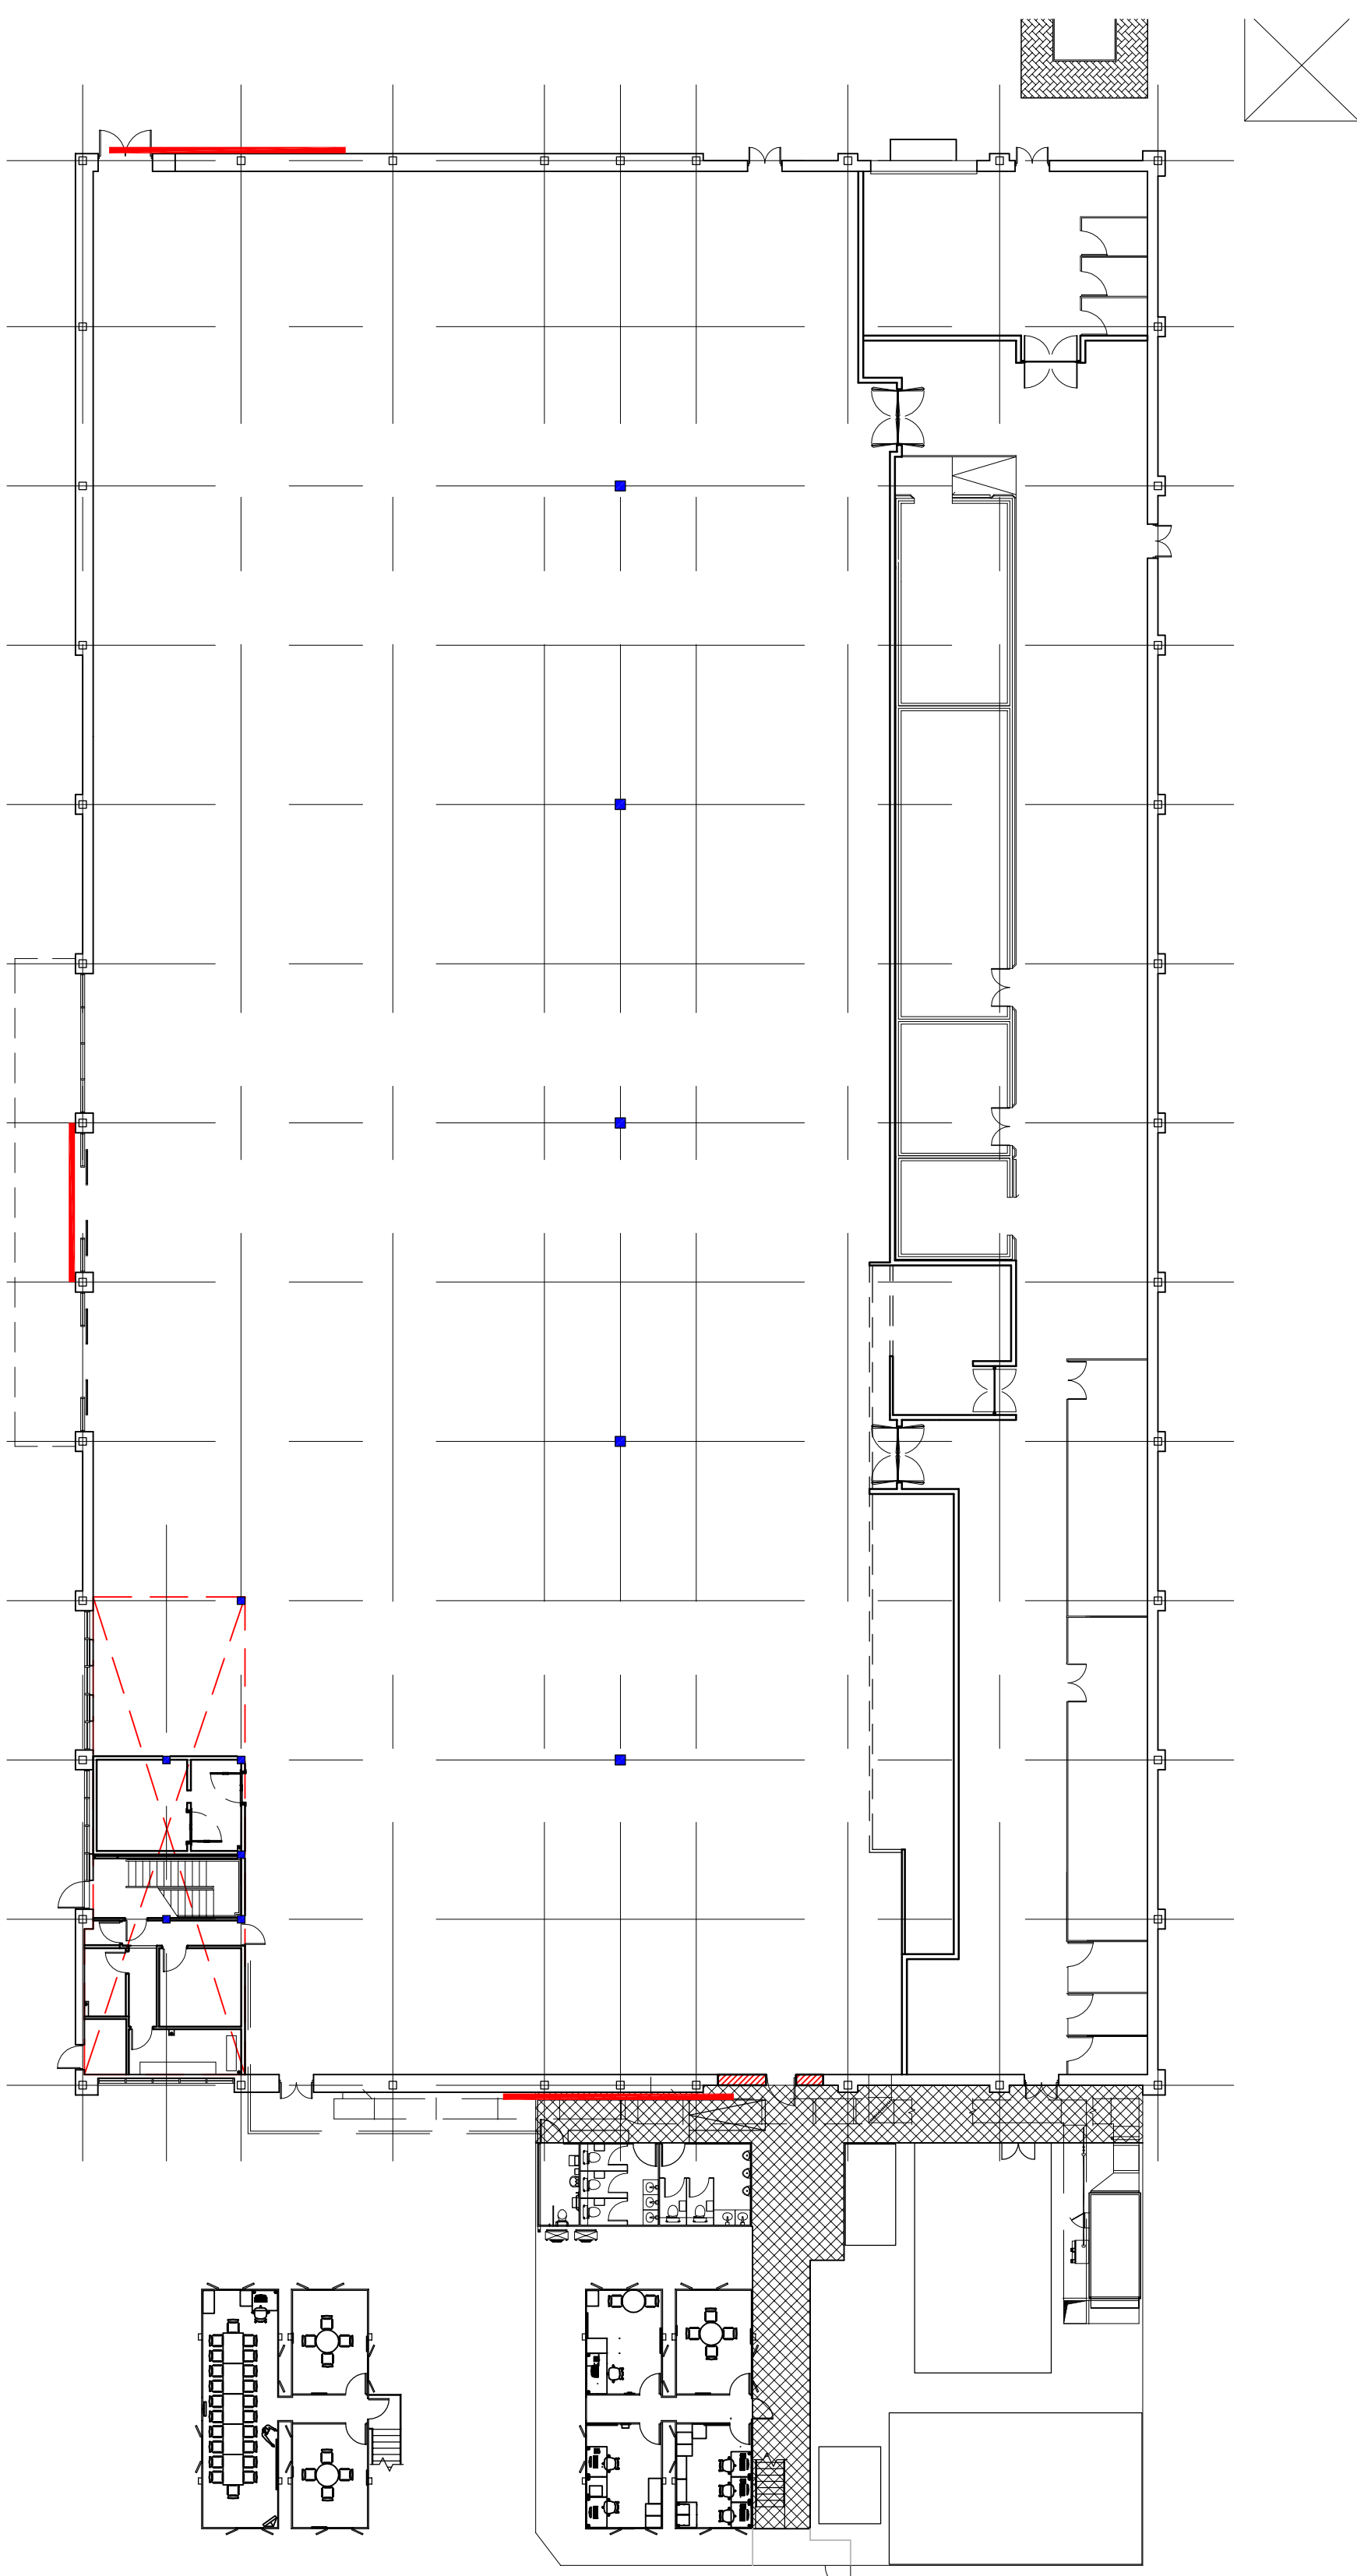

Key Plan (NTS)


PLANNING		
REV	DATE	BY

base build
services ltd

New Road
RUSTINGTON

DRAWING

Proposed Elevations Showing Signage

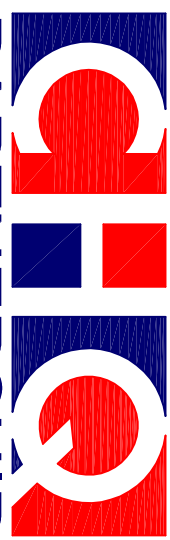

Architects • Building Surveyors

1 January 2006, 23 High Street,
Baldock, Herts SG7 6BE
Telephone: (01462) 895110
Facsimile: (01462) 895099
Email: design@architect.co.uk
www.dig-architects.co.uk

SCALE
1:100 @ 4"

CHQ.12.9647-PL18