



Horizontal Section 1:5 @ A4

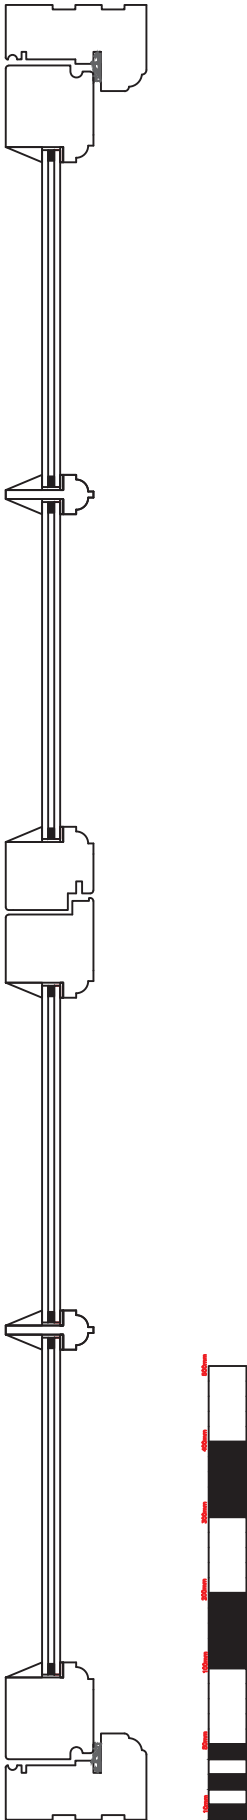

Section through glazing bar 1:1 @ A4

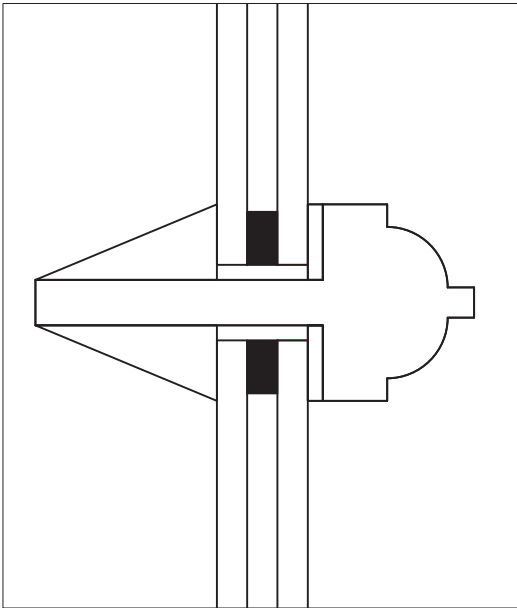

Scale VARIOUS @ A4	
Drawn By Nathan Smith	Date Drawn 03.12.2021
	
Unit 2, Kandlew Bridge Road, Kingley Business Centre, Lower Sydenham, London, SE265 AQ T: 020 3576 7500 E: sales@wandsworthsashwindows.com	
Drawing Status B-STATUS	
Job No L15195	Drawing No 11
Revision 01	

This drawing is prepared to show the standard section profiles and dimensions of products manufactured and supplied by Wandsworth Sash Windows. If dimensions are critical for other trades, please contact us before working from these drawings.