


Block Plan 7 Pigeonhouse Lane, Rustington, BN16 2AY

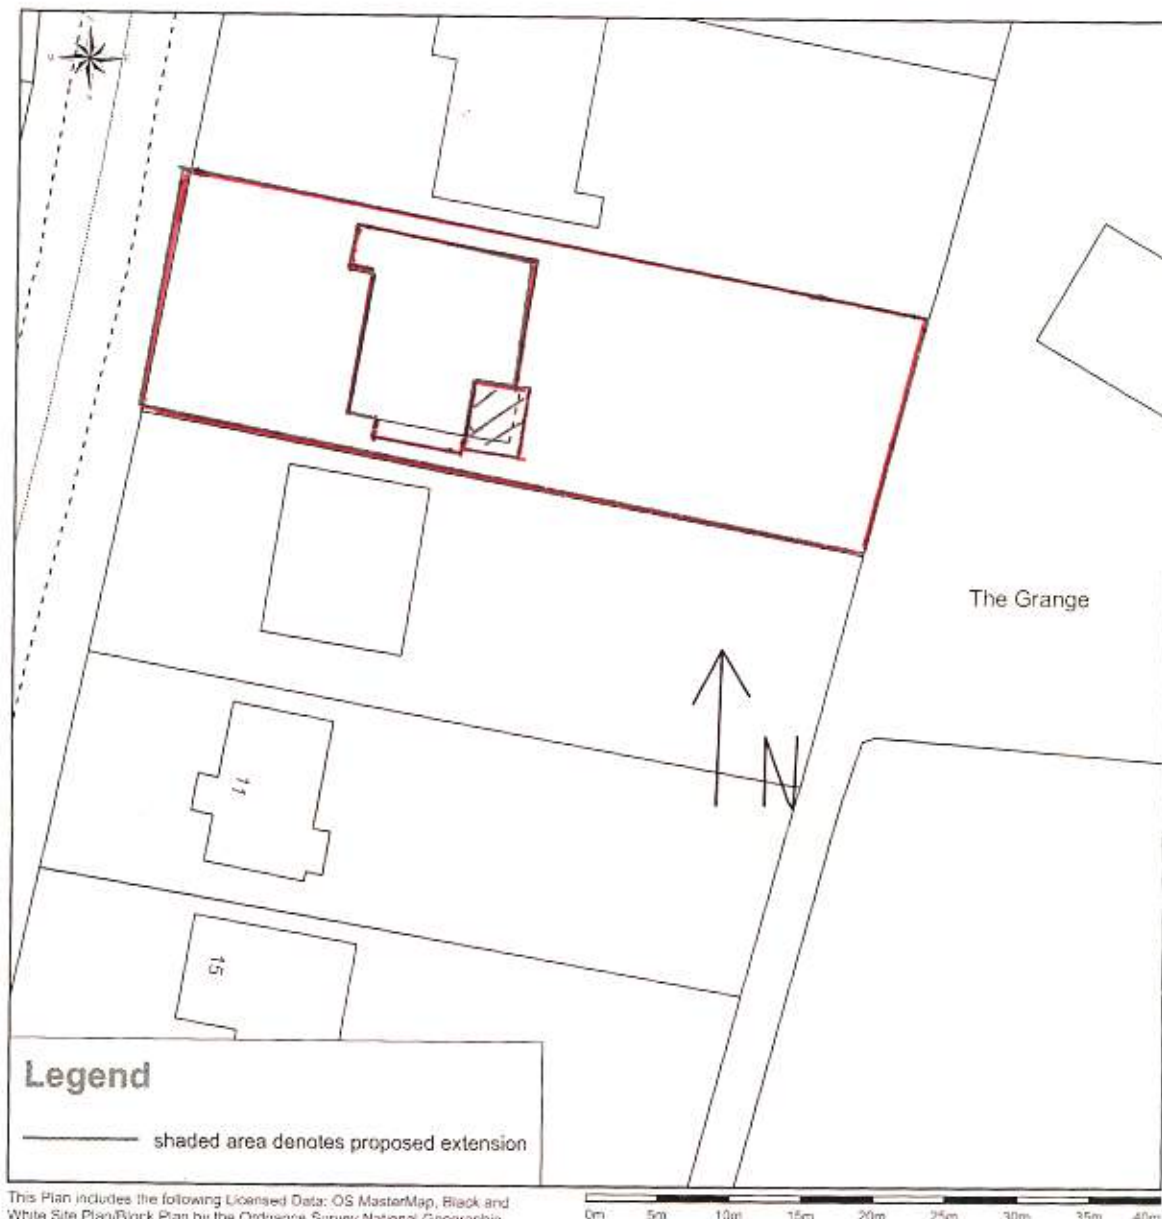

This Plan includes the following Licensed Data: OS MasterMap, Black and White Site Plan/Block Plan by the Ordnance Survey National Geographic Database and incorporating surveyed revision available at the date of production. Reproduction in whole or in part is prohibited without the prior permission of Ordnance Survey. The representation of a road, track or path is no evidence of a right of way. The representation of features, as lines is no evidence of a property boundary. © Crown copyright and database rights, 2015. Ordnance Survey 0100031673.

0m 5m 10m 15m 20m 25m 30m 35m 40m

Scale: 1:500, paper size: A4

OSGB 506209.03, 102120.61

Block Plan 1:500

Proposed extension = hatched line.
 Size: Overall width: 5100mm North-South
 Overall depth: 4300mm East-West
 Ridge Height: 3190 mm
 Plot Size: East-West 55m
 North-South 16.850m
 Plot size: 926.750 square metres.
 Original property footprint 235.4 square metres= approx. 26% of total plot. Extn base area = 21.806 square metres.

plans ahead by emapsite™