




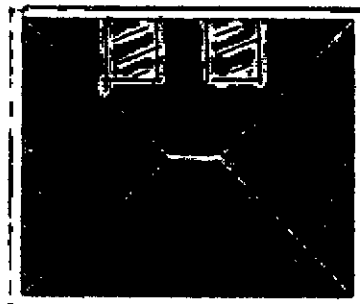


PLAN VIEW

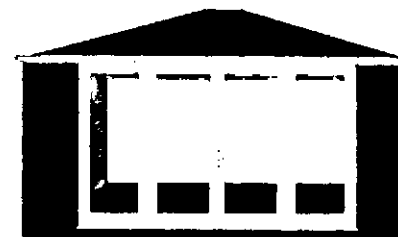

FRONT ELEVATION

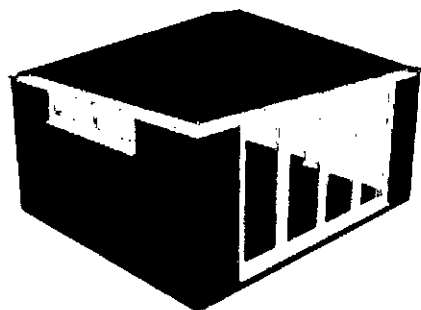

LEFT 3D VIEW

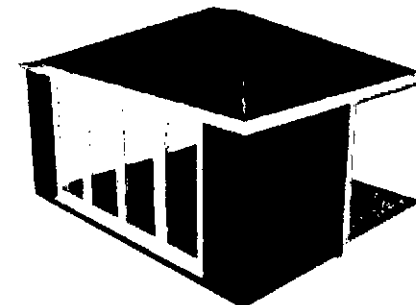

RIGHT 3D VIEW

Prepared for: **mr & mrs monnery**

Width:	5100 mm	Dwarf Wall Ht:	1600 mm	Base Area:	21.806 sq.m
Depth:	4300 mm	Frame Ht:	2100 mm	Int Volume:	53.540 cu.m
Ridge Height:	3190 mm	Floor Area:	19.583 sq.	Ext Volume:	59.258 cu.m

 = VELUX WINDOW