




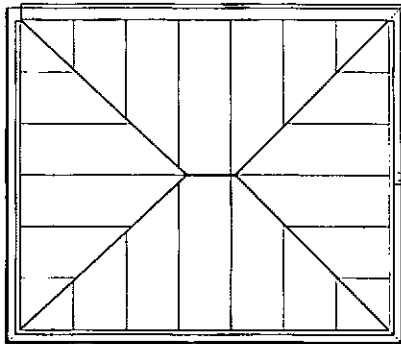


PLAN VIEW Scale 1:100

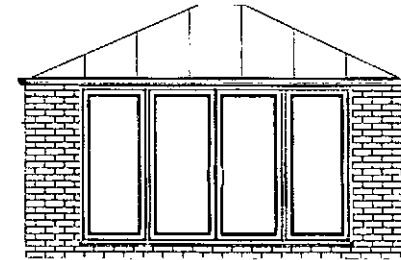

FRONT ELEVATION Scale 1:100

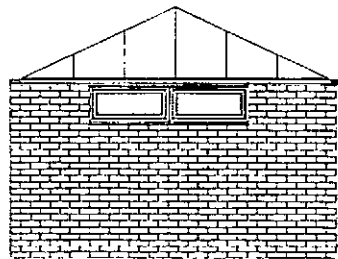

LEFT VIEW Scale 1:100

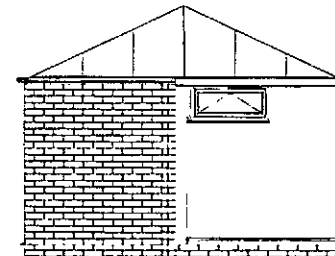

RIGHT VIEW Scale 1:100

Prepared for: mr & mrs monnery

Date: 18 / 2 / 2015

Designers Signature:

O/A Width: 5100 mm O/A Depth: 4300 mm

Gutter Ht: 2100 mm

Roof Pitch: 23.3° to 25.0°

Internal Volume: 53.540 m³

Dwarf Wall Ht: 1600 mm

Floor Area: 19.583 m²