


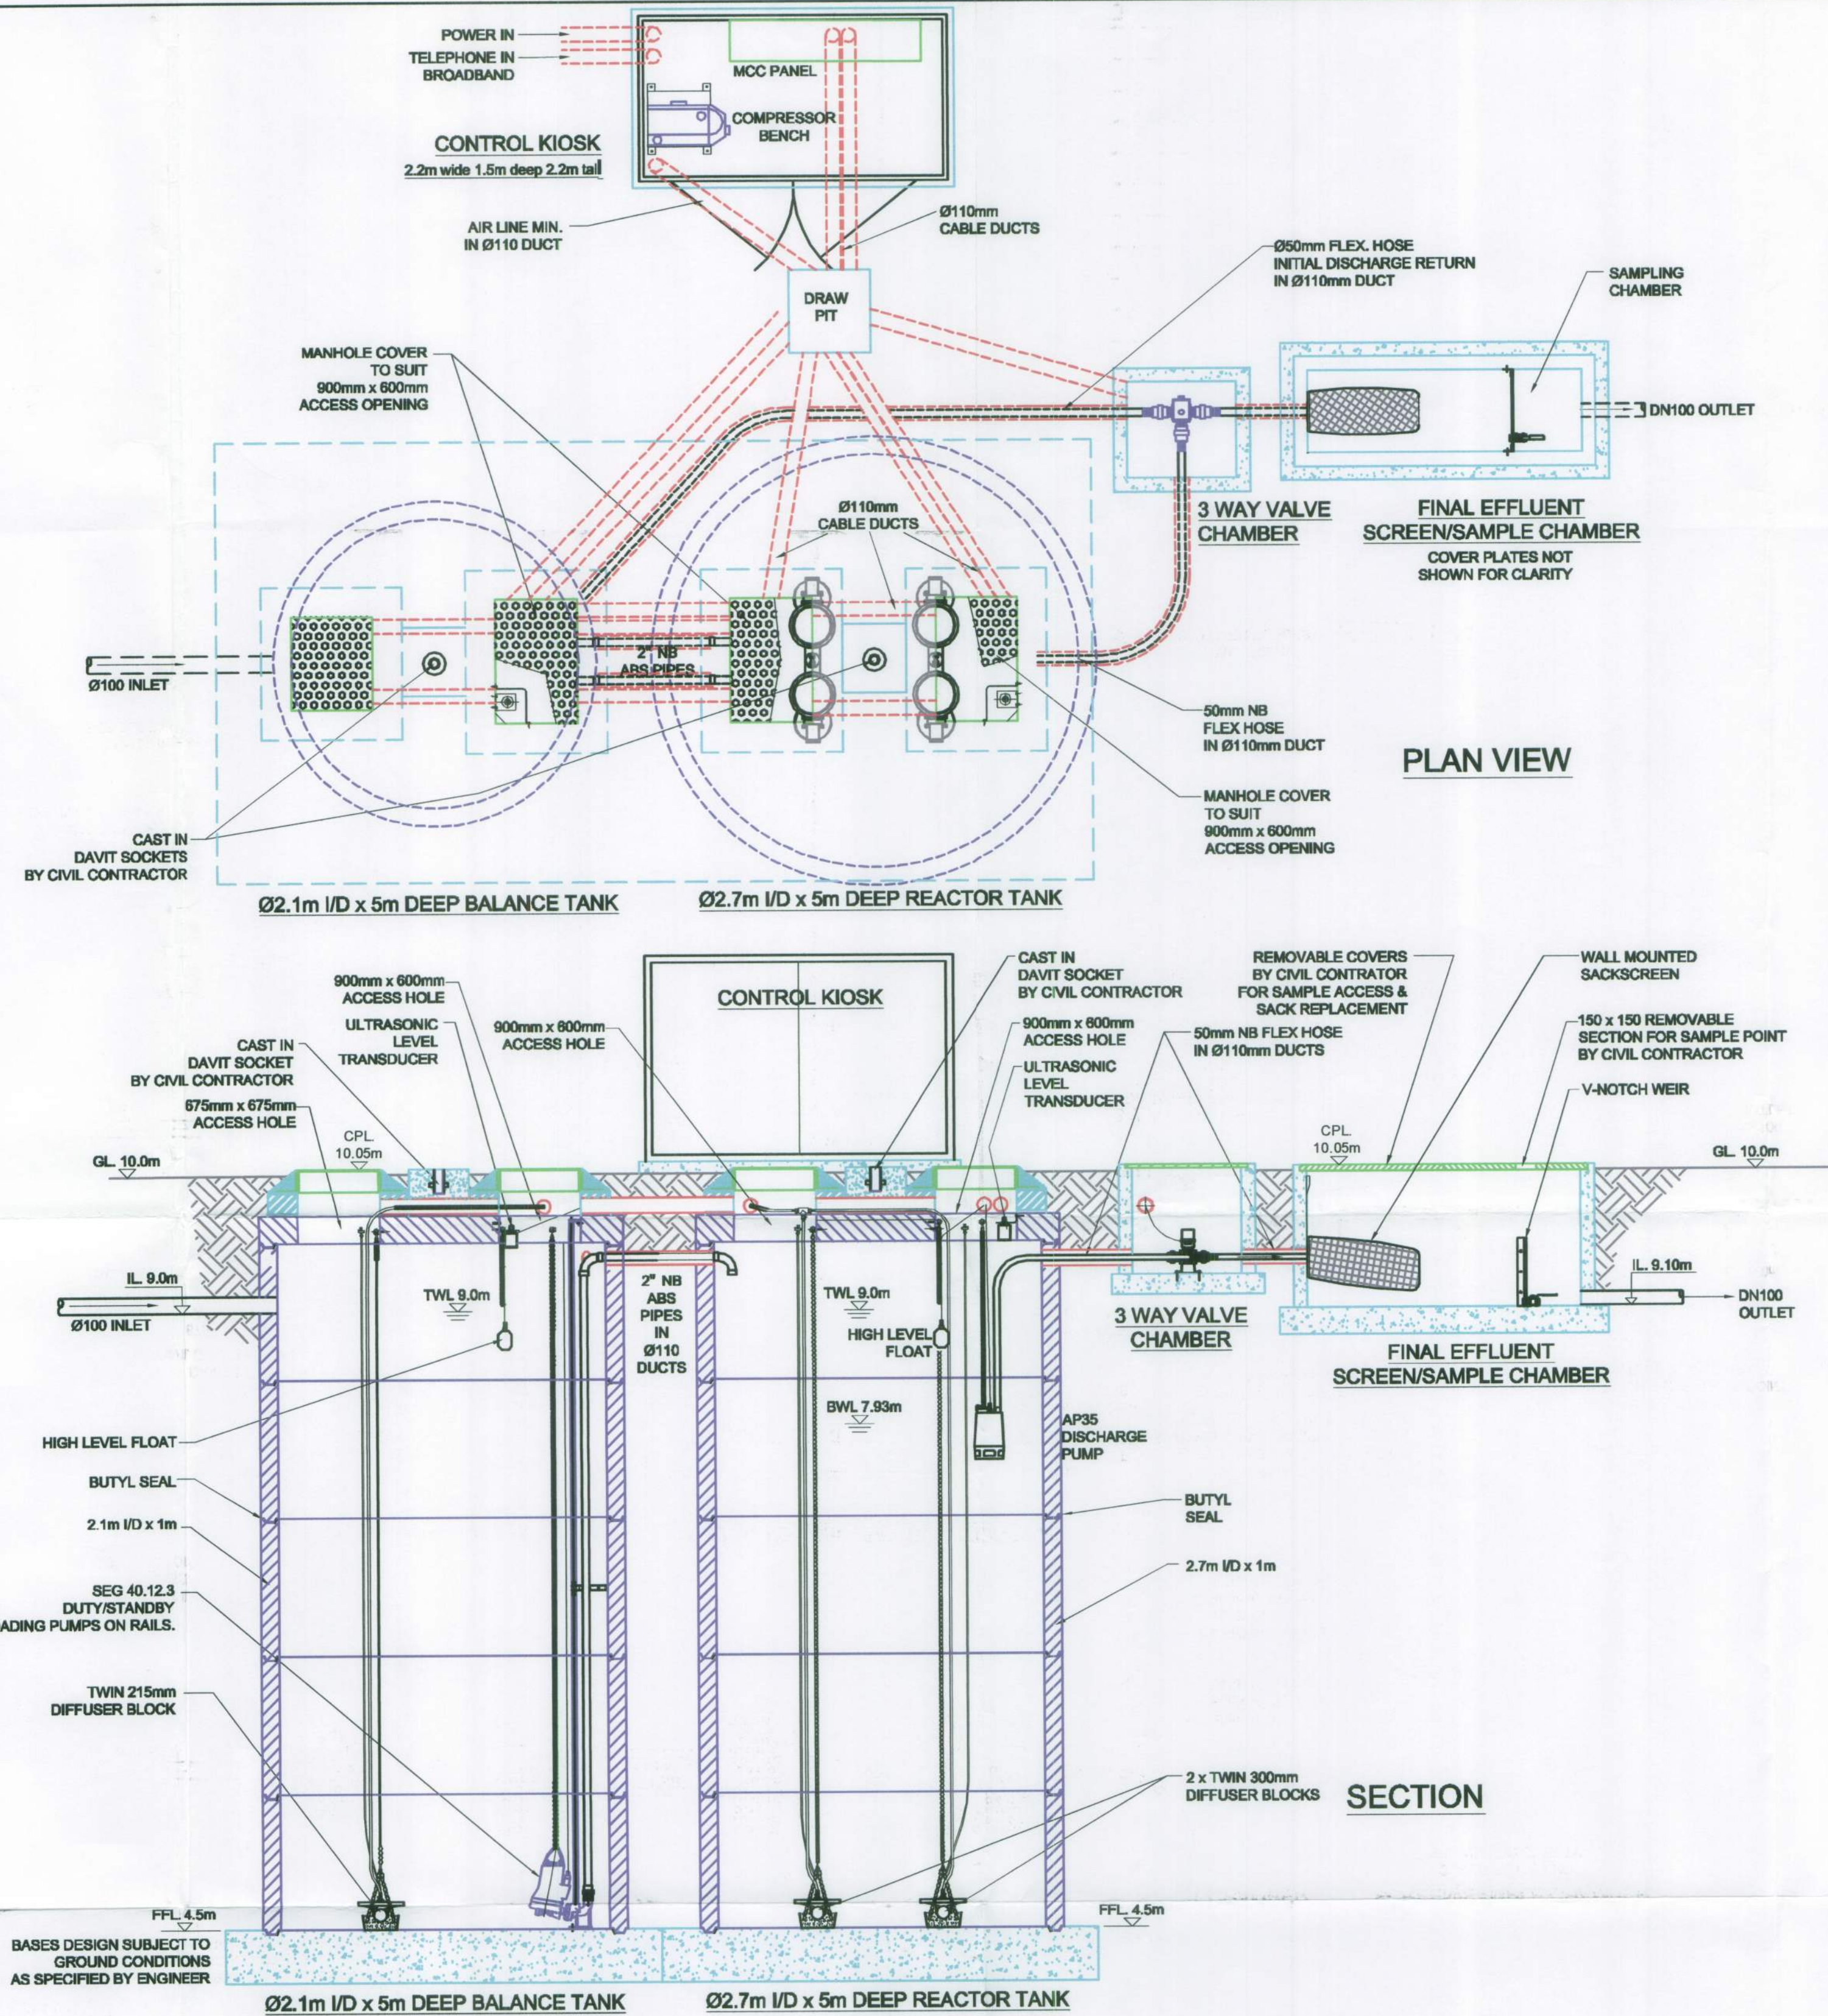

NOTES:-
1) DIRECTION OF POWER DUCT ENTRY TO BE DETERMINED ON SITE.

CLIENT



PRINCIPLE CONTRACTOR

CIVIL CONTRACTOR

REV	DESCRIPTION	BY	DATE
0	FIRST ISSUE	MGA	03-08-10

This drawing is the property of Advanced Aeration Ltd.
It is an official document and must only be
used for the purpose specified.
It must not be copied or otherwise communicated
to any third party without prior written consent.

HOLDS

**Advanced
Aeration**

**Bio
Bubble**

COMBINED WASTEWATER & SLUDGE TREATMENT
TEL : - 02392 200669 FAX : - 02392387460

DRAWING TITLE :-

GREENOAKS BARBHAM
TYPICAL GENERAL ARRANGEMENT

DRAWN BY	DATE	CHECKED BY	DATE	APPROVED BY	DATE
MGA	3-08-10				

DRAWING No :-
BB0648/10/101/001

UNITS IN mm	SCALE 1:30	A1	SHEET 1 OF 1	REV 0
-------------	------------	----	--------------	-------