


FFL's SHOWN ARE APPROXIMATE

NOTES

This drawing is the copyright of Rushby Brewster Associates Limited. It may not be copied, altered or reproduced without their written authority. This drawing must not be scaled. IF IN DOUBT ASK.

GENERAL NOTES

1. This drawing is to be read in conjunction with all relevant Architects, Engineers and Specialists drawings and details.
2. All figured dimensions to be taken in preference to scaled dimensions.
3. Any discrepancies between this drawing and other information is to be brought to the attention of the Engineer prior to the commencement of the works on site.
4. The Main Contractor shall be responsible for the setting out and accuracy of all dimensions.
5. The Contractor is to ensure the stability and structural integrity of the existing property at all times during works and is to be responsible for all propping and shoring as required.
6. It is the Contractors sole responsibility for ascertaining safe disposal of any off-site excavated spoil. No claim resulting from abnormal tip requirements will be entertained.

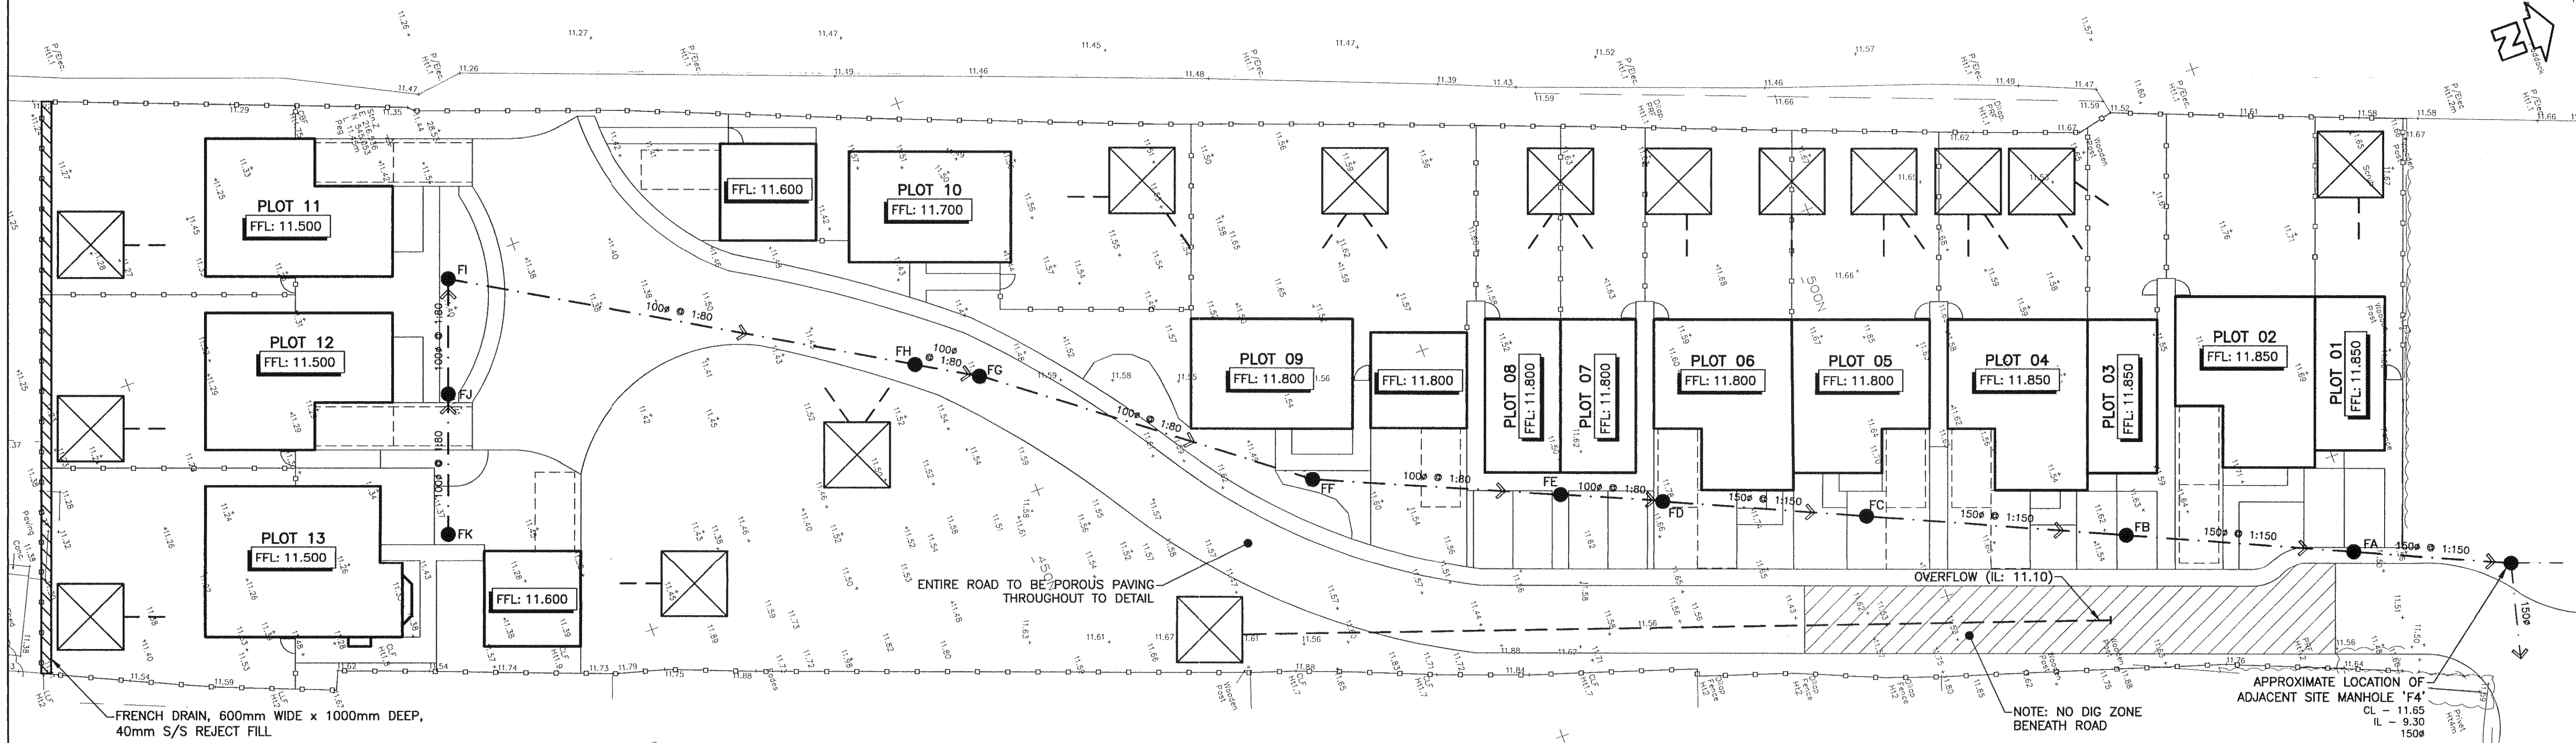

LEGEND



FOUL WATER MANHOLE / INSPECTION CHAMBER / ACCESS CHAMBER (SEE SCHEDULE FOR DETAILS)




FOUL WATER DRAIN



SOAKAWAY (BOX TYPE) 4000 x 4000 x 400mm DEEP

SCHEMATIC FOUL MANHOLE SCHEDULE

REF	CL	IL
FA	11.50	9.35
FB	11.65	9.45
FC	11.60	9.55
FD	11.65	9.65/9.70
FE	11.55	9.80
FF	11.75	10.00
FG	11.55	10.28
FH	11.45	10.34
FI	11.40	10.70
FJ	11.40	10.80
FK	11.40	10.90

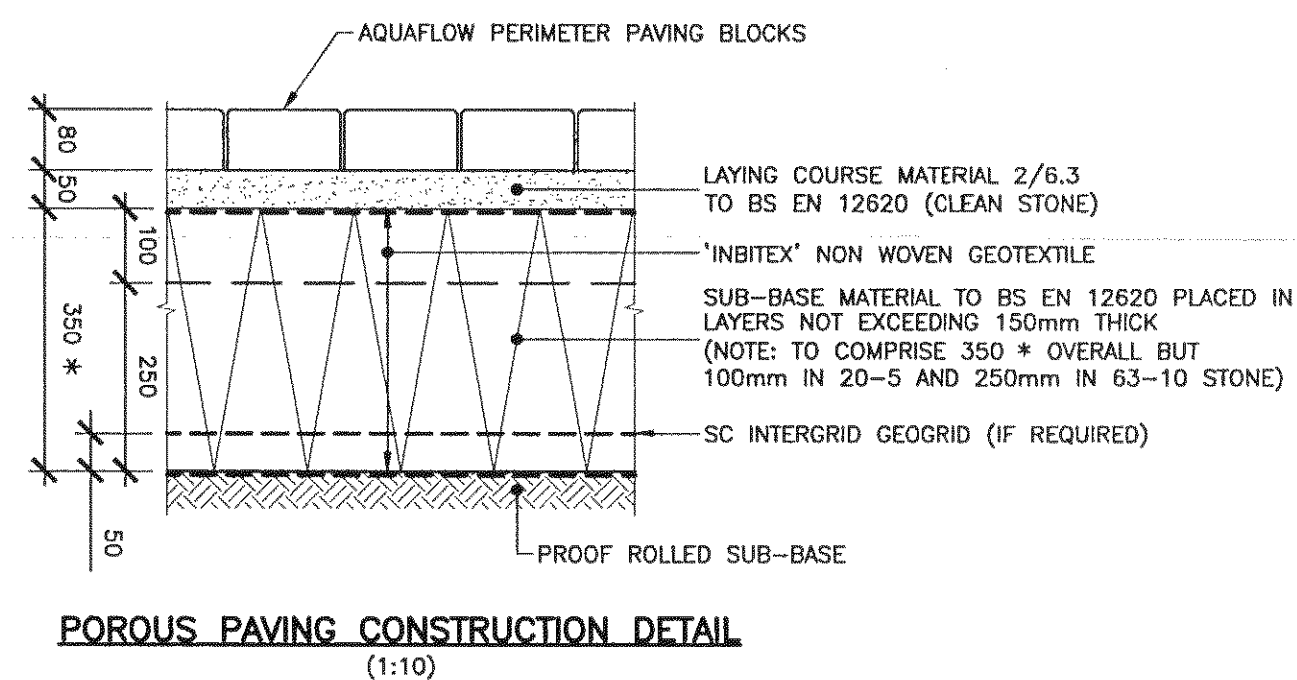

STORMWATER PENDING ENVIRONMENT AGENCY SANCTION

P3	19-08-10	SITE LAYOUT REVISED	M.j.L
P2	26-05-10	SOAKAWAYS REVISED	M.j.L
P1	08-12-09	PRELIMINARY ISSUE FOR COMMENT	M.j.L
UK	Date	Revision	By

RUSHBY BREWSTER
CONSULTING CIVIL AND STRUCTURAL ENGINEERS
The Town House, St. George's Square, Rushby, Wiltshire, Wiltshire, SO22 1AF
E: admin@rushbybrewster.co.uk W: www.rushbybrewster.co.uk
T: 01489 850031 F: 01489 850005

ace
community engineering business environment
Client: SOUTHCOOT HOMES
Architect: GREENOAKS DOWNVIEW ROAD BARNHAM WEST SUSSEX

Project Title: GREENOAKS DOWNVIEW ROAD BARNHAM WEST SUSSEX
Drawing Title: SCHEMATIC FOUL AND STORM WATER OPTION 1 - FOUL TO SYSTEM
Scale: 1:200 Paper Size: A1 Date: DEC 2009 Drawn by: M.j.L Ctd by: S.B.
Project No: RBA895 Drawing No: 50

