


FFL's SHOWN ARE APPROXIMATE

NOTES

This drawing is the copyright of Rushby Brewster Associates Limited. It may not be copied, altered or reproduced without their written authority.
This drawing must not be scaled IF IN DOUBT ASK


GENERAL NOTES

1. This drawing is to be read in conjunction with all relevant Architects, Engineers and Specialists drawings and details.
2. All figured dimensions to be taken in preference to scaled dimensions.
3. Any discrepancies between this drawing and other information is to be brought to the attention of the Engineer prior to the commencement of the works on site.
4. The Main Contractor shall be responsible for the setting out and accuracy of all dimensions.
5. The Contractor is to ensure the stability and structural integrity of the existing property at all times during works and is to be responsible for all propping and shoring as required.
6. It is the Contractors sole responsibility for ascertaining safe disposal of any off-site excavated spoil. No claim resulting from abnormal tip requirements will be entertained.

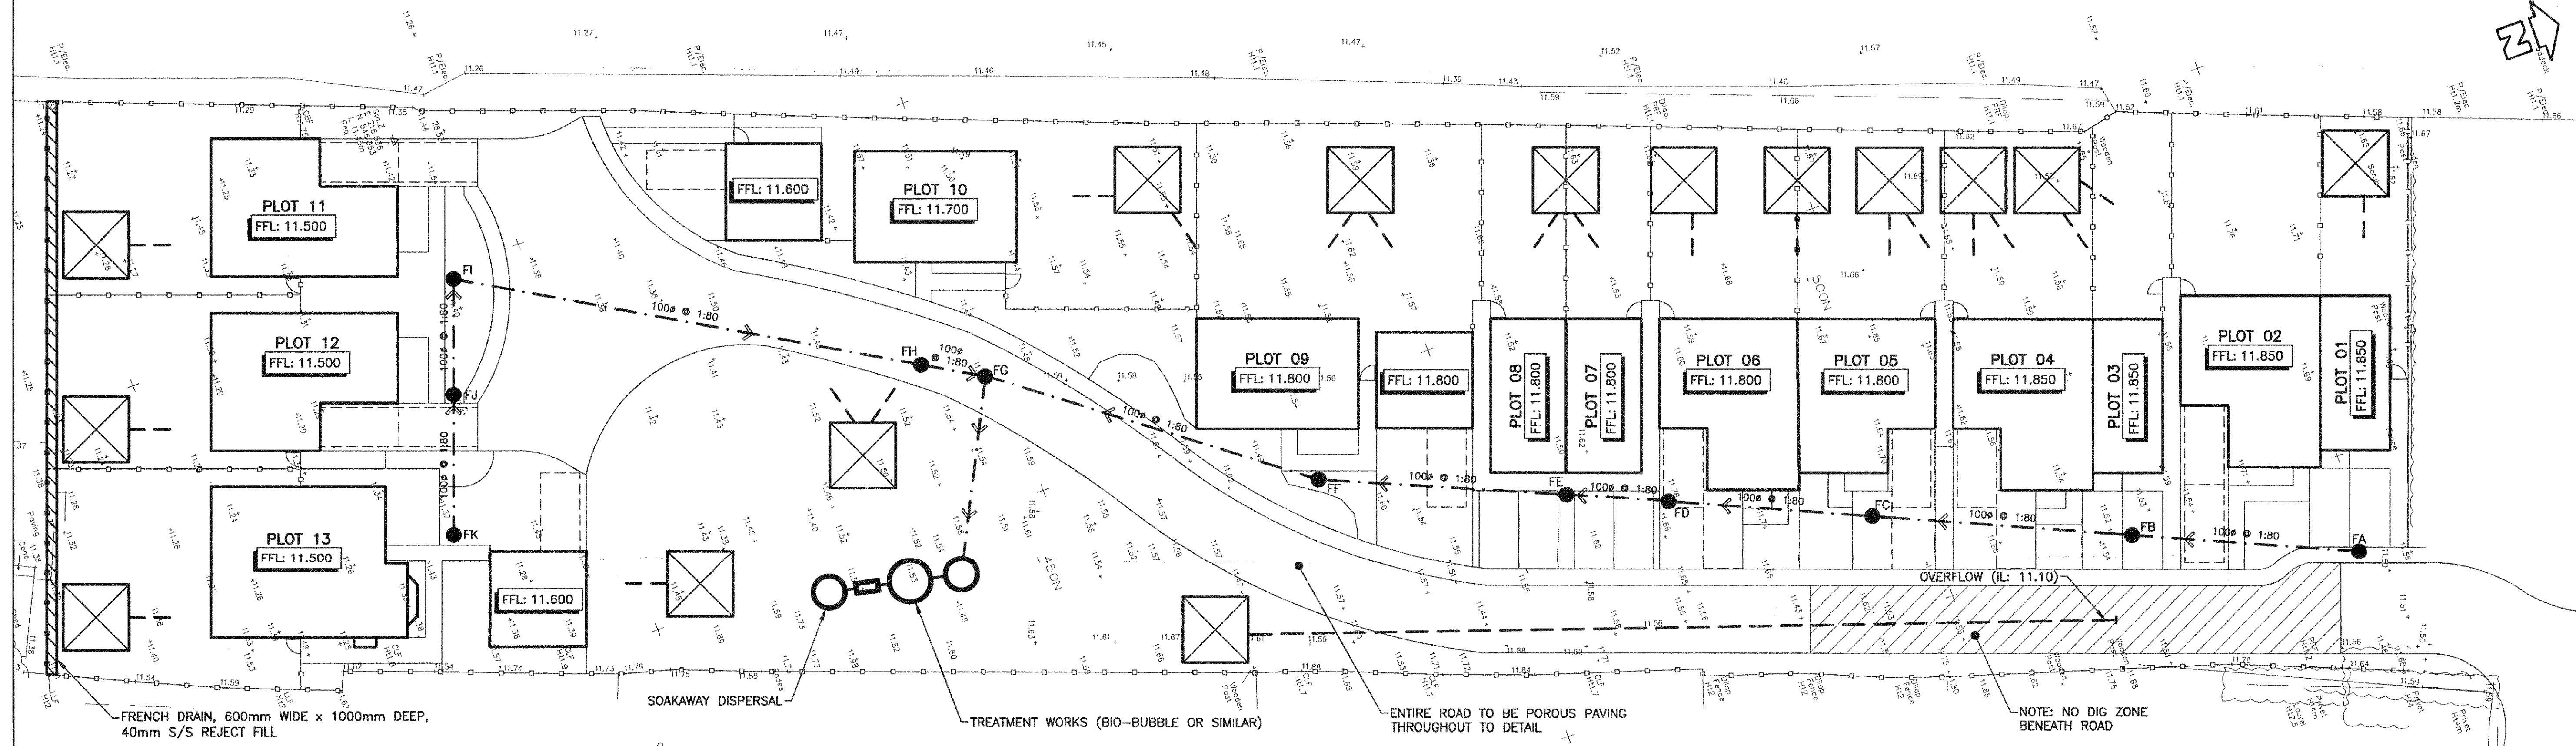

LEGEND

- FA FOUL WATER MANHOLE / INSPECTION CHAMBER / ACCESS CHAMBER (SEE SCHEDULE FOR DETAILS)
- FOUL WATER DRAIN
- SOAKAWAY (BOX TYPE) 4000 x 4000 x 400mm DEEP

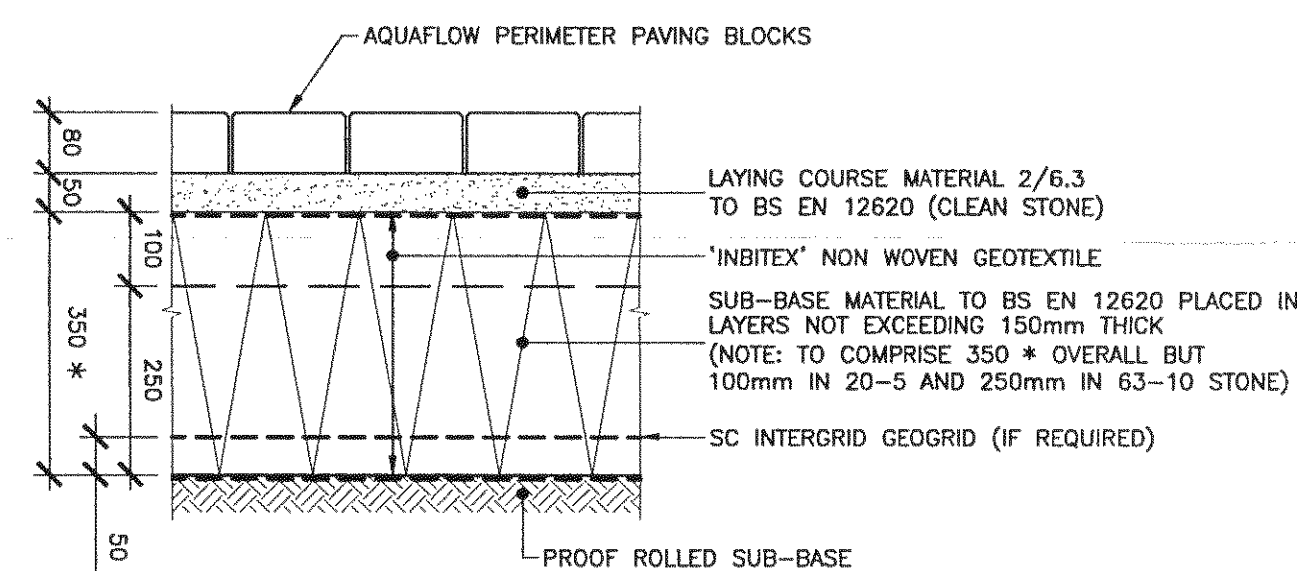

POROUS PAVING CONSTRUCTION DETAIL (1:10)

STORMWATER PENDING ENVIRONMENT AGENCY SANCTION

P1	19-08-10	PRELIMINARY ISSUE FOR COMMENT	M.J.L.
Mk	Date	Revision	By

RUSHBY BREWSTER
CONSULTING CIVIL AND STRUCTURAL ENGINEERS
The Town House, St. George's Square, Bishops Cleeve, Southam, Leicestershire, SO22 1AF
E: admin@rushbybrewster.co.uk W: www.rushbybrewster.co.uk
T: 01489 850004 F: 01489 650005

ace
accidental engineering business environment

Client: **SOUTHCOTT HOMES**

Architect: **GREENOAKS DOWNVIEW ROAD BARNHAM WEST SUSSEX**

Project Title: **GREENOAKS DOWNVIEW ROAD BARNHAM WEST SUSSEX**

Drawing Title: **SCHEMATIC FOUL AND STORM WATER OPTION 2 - FOUL TO TREATMENT WORKS**

Scale	Paper Size	Date	Drawn by	Checked by
1:200	A1	AUG 2010	M.J.L.	S.B.

Project No	Drawing No	Rev
RBA895	51	P1