



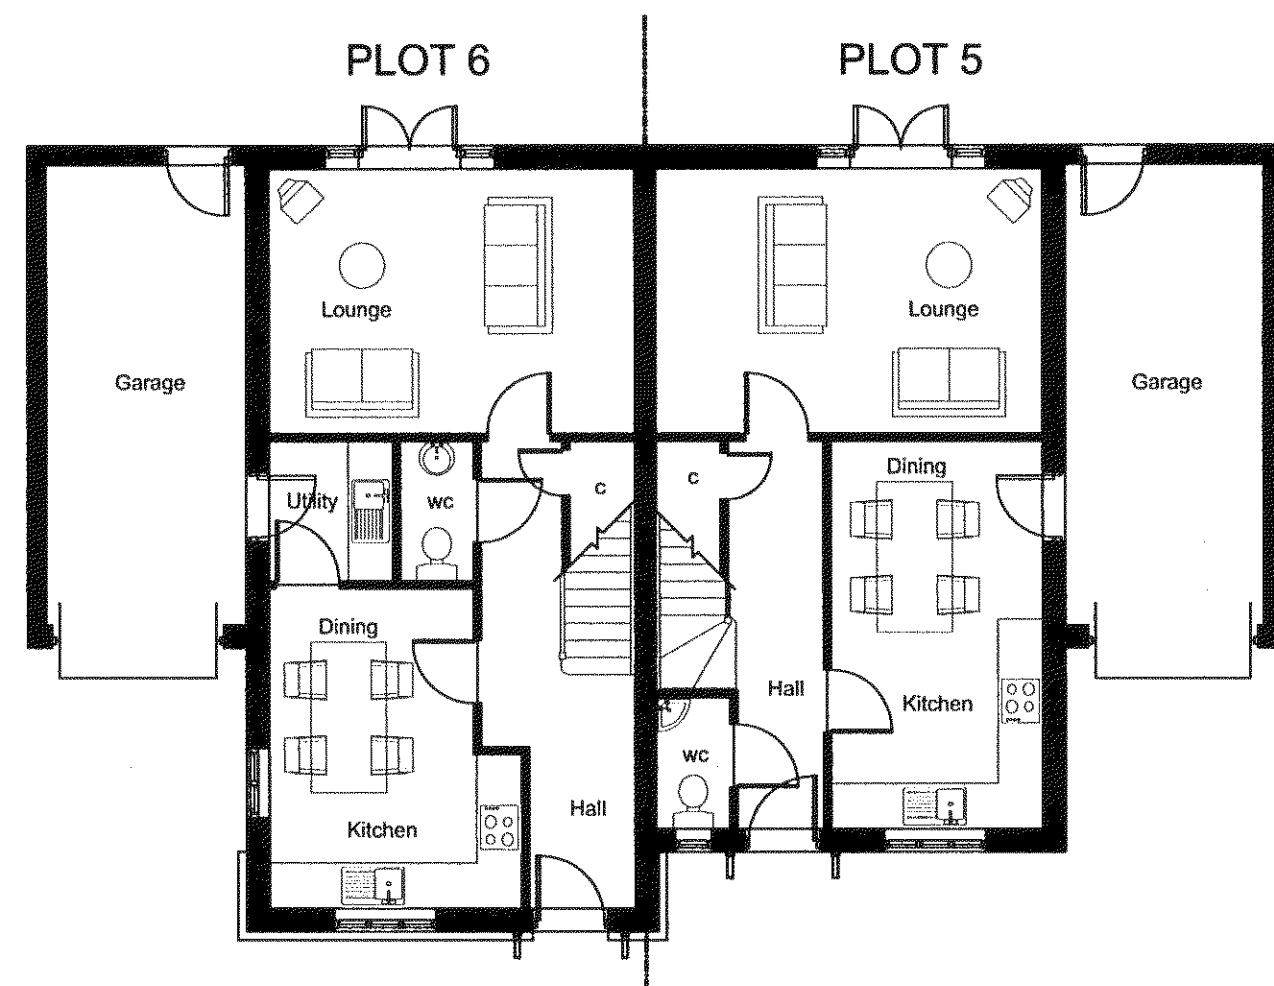


GROUND FLOOR PLAN

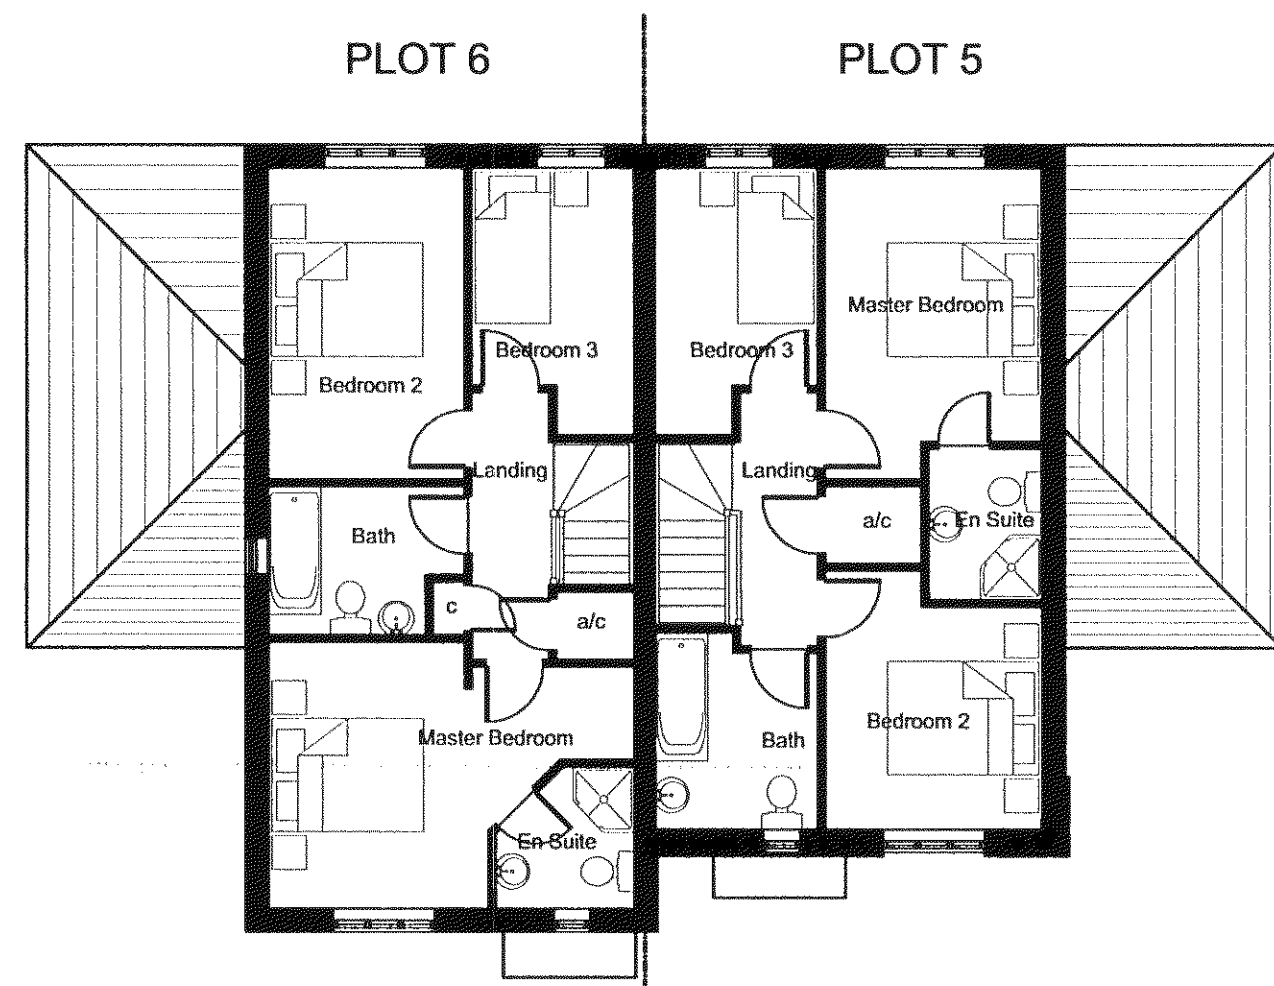


FIRST FLOOR PLAN




FRONT ELEVATION

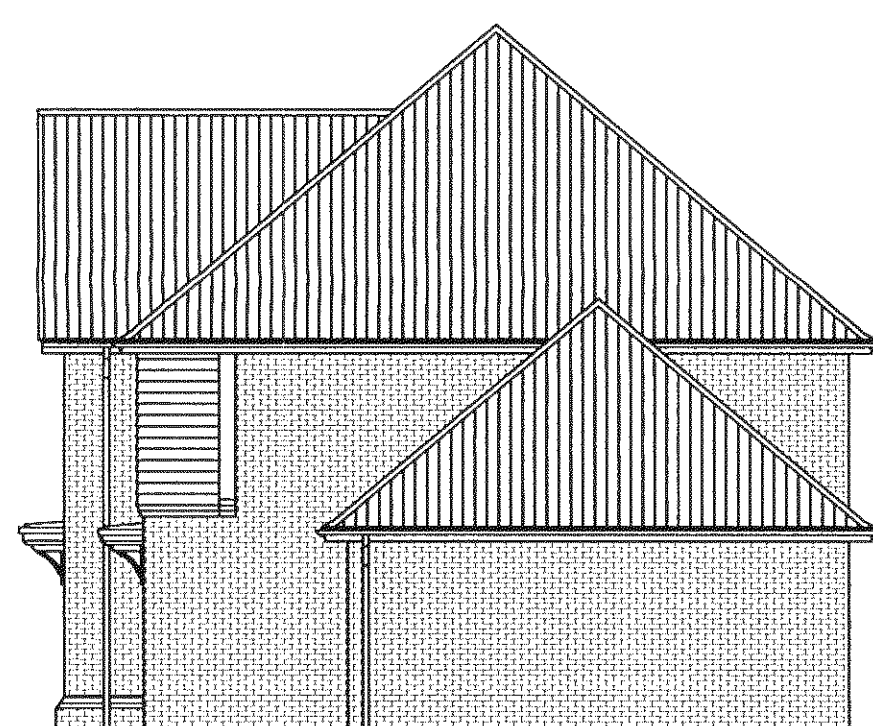

SIDE ELEVATION

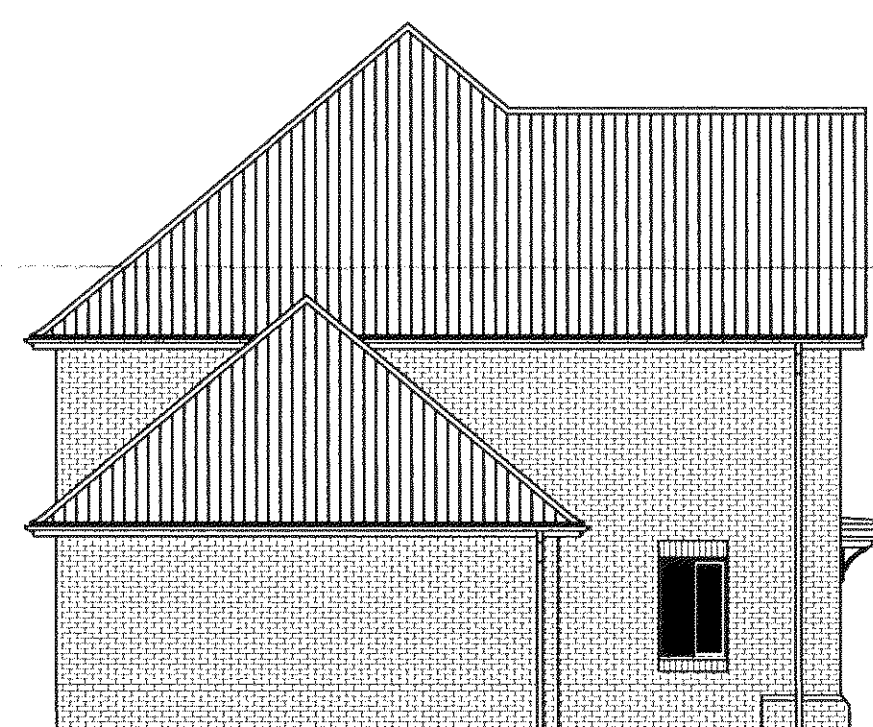


SIDE ELEVATION

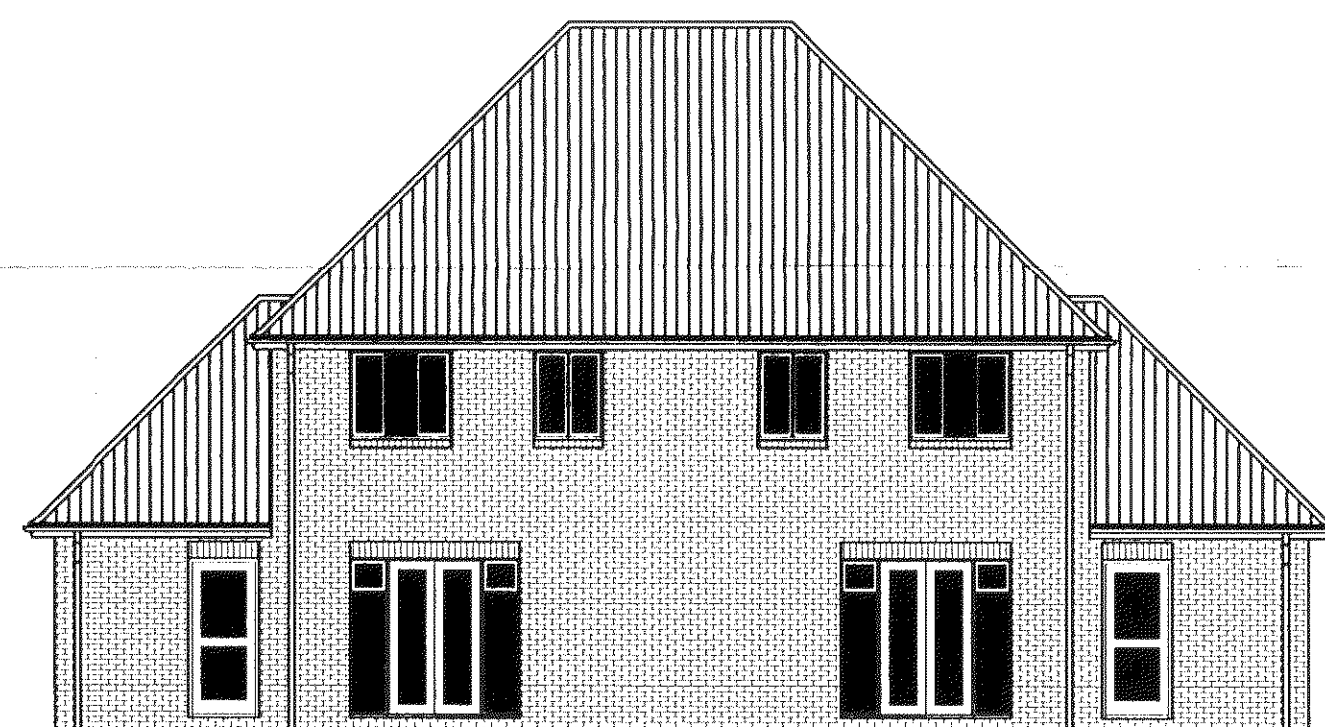


REAR ELEVATION


PLOTS 5 & 6

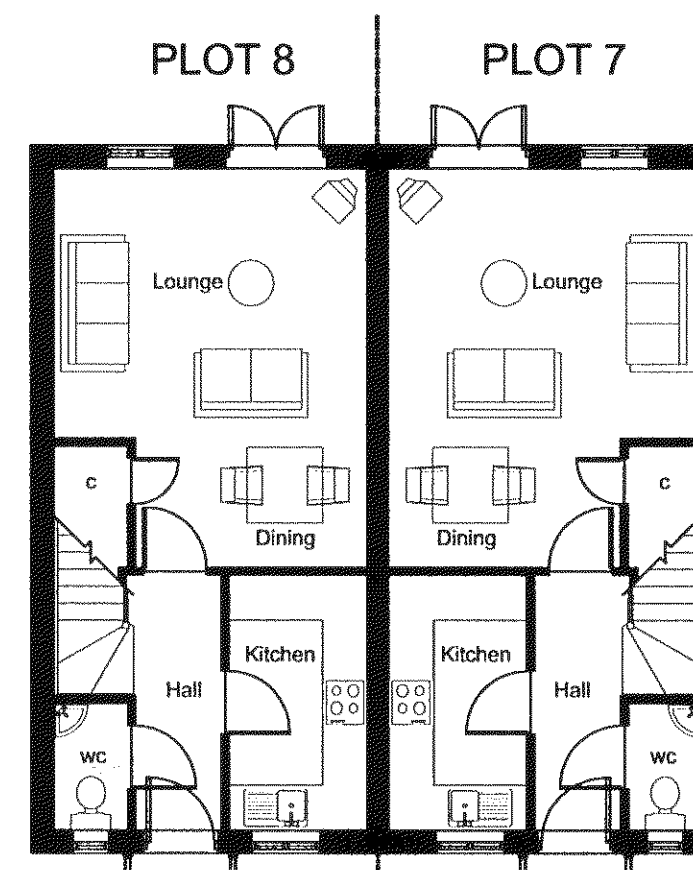


GROUND FLOOR PLAN

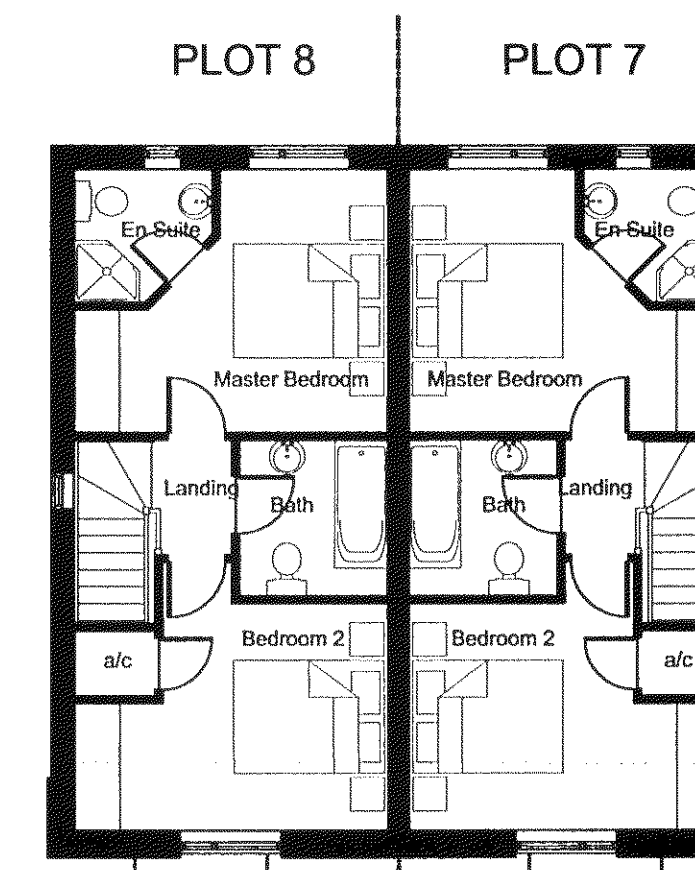


FIRST FLOOR PLAN

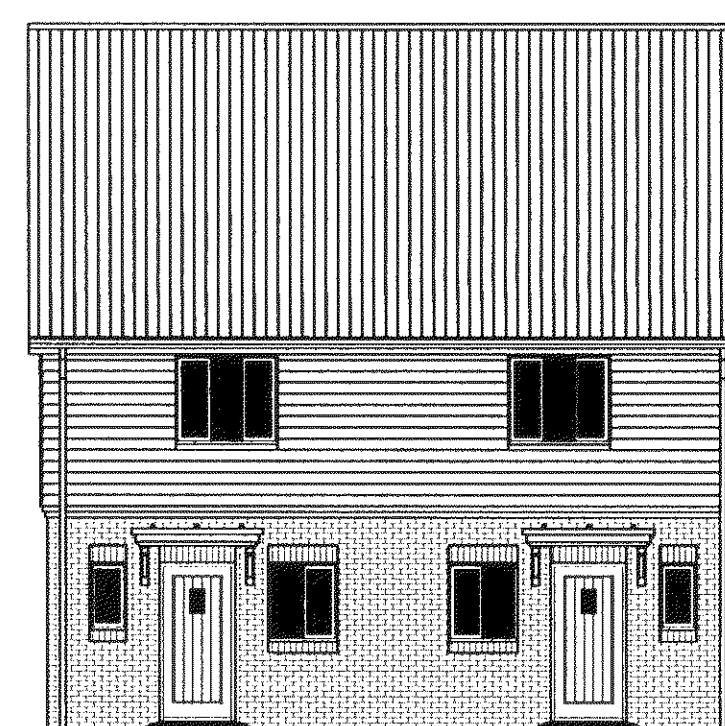


FRONT ELEVATION

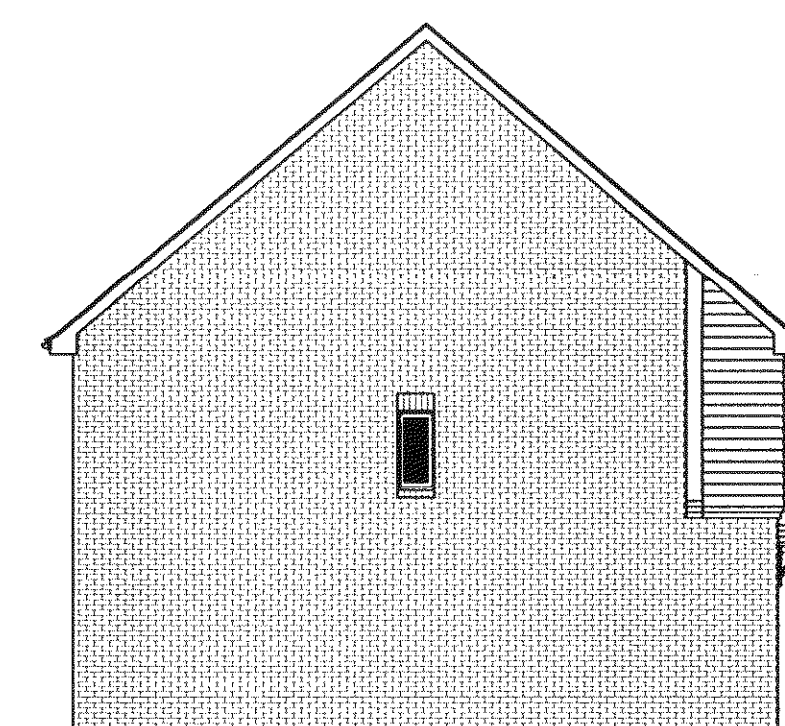

SIDE ELEVATION

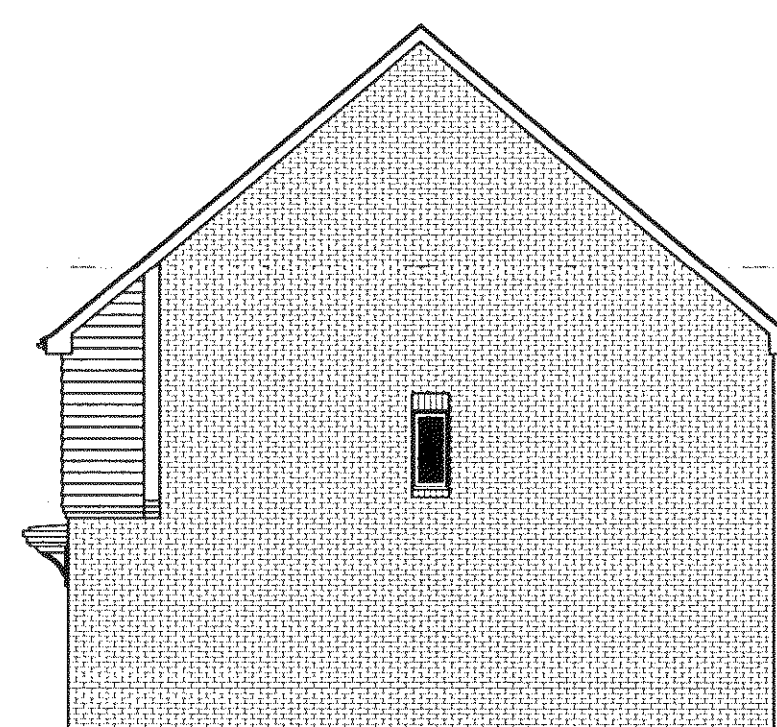

SIDE ELEVATION

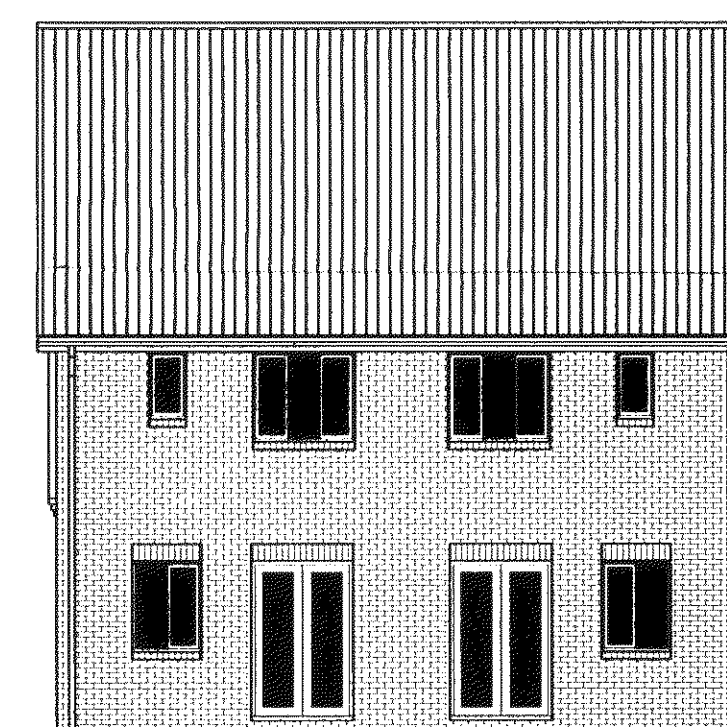

REAR ELEVATION

PLOTS 7 & 8

Notes

THIS DRAWING IS THE COPYRIGHT OF SOUTHCOTT HOMES LTD AND MUST NOT BE COPIED, ALTERED OR REPRODUCED IN ANY WAY NEITHER PASSED TO A THIRD PARTY WITHOUT THEIR WRITTEN PERMISSION.

DIMENSIONS TO BE CHECKED ON SITE BEFORE COMMENCING WORK AND ANY DISCREPANCIES SHALL BE REPORTED TO THE DESIGNER. FIGURED DIMENSIONS MUST BE TAKEN IN PREFERENCE TO SCALED DIMENSIONS.

Rev:-	Description:-	Date:-	Chkd by:-

Project:-

Land to the Rear of
Greenoaks
Barnham Road
Barnham
West Sussex

Southcott Homes

Bramble House, Furzehall Farm, 112 Wickham Road,
Fareham, Hampshire, PO16 7JH
Tel: 01329 220227
Fax: 01329 220448
Email: info@southcotthomes.co.uk
Website: www.southcotthomes.co.uk

Title:-

Proposed Floor Plans & Elevations

Client:-

Southcott Homes Ltd

Scale:-

1:100

Drawn By:-

DH

Checked By:-

Date:-

29/07/10

Date:-

Job.No:-

100063

Drg.No:-

04

Rev:-