

Plant schedule (typical species)

Species	Common name	Form	Height or Girth (cm)	Spec. or cont. grown	Density spacing per m2
Native trees to western and southern boundaries					
Trees					
Acer campestre	Field Maple	SM 2.0m ckr stem	18-20cm girth	rb	as shown
Betula pendula	Silver Birch	SM 2.0m ckr stem	18-20cm girth	rb	as shown
Prunus avium	Wild cherry	SM 2.0m ckr stem	18-20cm girth	rb	as shown
Sorbus aucuparia	Rowan	SM 2.0m ckr stem	18-20cm girth	rb	as shown
Native hedges to western boundary, Plot 9					
Carpinus Betulus	Hornbeam	1.2m / 1.5m high	n/a	5Lt pot	4/m
Street trees, front gardens					
Trees					
Malus sylvestris	Crab Apple	SM 2.0m ckr stem	18-20cm girth	rb	as shown
Sorbus aria	Whitebeam	SM 2.0m ckr stem	18-20cm girth	rb	as shown
Native planting to western boundary and parking areas					
Cornus sanguinea	Dogwood	w hip	60-80	br	3 per m
Corylus avellana	Hazel	w hip	60-80	br	3 per m
Crataegus monogyna	Hawthorn	w hip	60-80	br	3 per m
Ilex aquifolium	Holly	Bush	30-40	cg 3Lt	3 per m
Ligustrum vulgare	Wild Privet	w hip	60-80	br	3 per m
Prunus spinosa	Blackthorn	w hip	60-80	br	3 per m
Trees (POS)					
Prunus avium	Wild cherry	SM 2.0m ckr stem	18-20cm girth	rb	as shown
Malus sylvestris	Crab Apple	SM 2.0m ckr stem	18-20cm girth	rb	as shown
Sorbus aucuparia	Rowan	SM 2.0m ckr stem	18-20cm girth	rb	as shown
Herbaceous, bamboos and grasses					
Brachyglottis (Senecio) 'Sunshine'	Senecio	Bush	30-40cm	3L cg	4/m ²
Gistus x argenteus 'Grayswood Pink'	Sun rose	Bush	30-40cm	3L cg	5/m ²
Choisya ternata 'Sundance'	Orange Blossom	Bush	30-40cm	3L cg	3/m ²
Cornus alba 'Sibirica'	Yellow Dogwood	Bush	80-100cm	3L cg	3/m ²
Cornus stolonifera 'Flaviramea'	Red Dogwood	Bush	80-100cm	3L cg	3/m ²
Cotoneaster horizontalis	Cotoneaster	Bush	30-40cm	3L cg	4/m ²
Escalonia macrantha	Escalonia	Bush	40-60cm	3L cg	3/m ²
Hebe 'Emerald Green'	Hebe	Bush	20-30cm	3L cg	5/m ²
Hebe Franciscana 'Blue Gem'	Hebe	Bush	30-40cm	3L cg	5/m ²
Hebe 'Red edge'	Hebe	Bush	20-30cm	3L cg	5/m ²
Lavandula angustifolia 'Hidcote'	Lavender	Bush	30-40cm	3L cg	5/m ²
Pieris 'Firecrest'	Pieris	Bush	40-60cm	3L cg	4/m ²
Spiraea x arguta	Bridal Wreath	Bush	30-40cm	3L cg	4/m ²
Symphoricarpos albus	Snow berry	Bush	30-40cm	3L cg	4/m ²
Viburnum tinus	Laurustinus	Bush	40-60cm	3L cg	4/m ²
Herbaceous, bamboos and grasses					
Astelia chathamica 'Silver Queen'	Astelia	Clump	60-80cm	5L cg	Spot
Calamagrostis 'Karl Foerster'	Feather Reed Grass	Clump	30-40cm	5L cg	Spot
Deschampsia cespitosa 'Goldtau'	Tufted Hair Grass	Clump	30-40cm	5L cg	5/m ²
Festuca glauca 'Blauh Blue'	Blue Fescue	Clump	25-30cm	3L cg	5/m ²
Geranium oxonianum 'Wargrave Pink'	Cranesbill	Clump	25-30cm	3L cg	5/m ²
Hakonechloa 'macra aurea'	Hakonechloa	Clump	25-30cm	5L cg	5/m ²
Iris sibirica 'Perry's Blue'	Iris	Clump	25-30cm	3L cg	5/m ²

Hornbeam hedge 1-2-1.5m high at time of planting, to grow to, and be maintained at 4m high

Public Open Space (700sqm)


Turning Head

Contractors are not to scale dimensions from this drawing

Revision	Date
A	Amendments to plant schedule 08.01.10
B	site layout amended, tree and hedge planting amended. 10.08.10
C	tree survey base updated 02.09.10

Access road - porous tarmac

- Access road - porous tarmac (No-dig construction to protect adjacent tree roots)
- Footpath - resin bound gravel
- Rumble strip - granite setts
- Turning head - porous block paving
- Driveways - porous block paving
- Garden paths - 450x450 textured concrete slabs
- Garden fences - 1.8m timber close board fence
- Timber seat
- Existing trees retained
- Proposed native trees
- Proposed street trees
- Proposed specimen shrub
- Proposed native shrub planting
- Proposed shrub and ground cover planting
- Proposed lawn areas

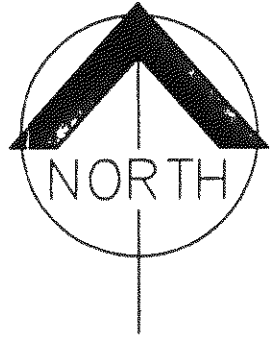

landscape perspective
Chartered Landscape Architects

The Studio
21 Pine Tree Hill
Woking
Surrey GU22 8LZ
T: 01483 714114

www.landscapeperspective.co.uk

Client
Southcott Homes Ltd
Project
Greenoaks, Barnham Road,
Bognor
Title
Landscape proposals

Status	Planning	Scale	1:200 @ A1	Job number	1110	Drawn	MG	Drawing number	L90-200	Date	Dec 2009	Revision	C
--------	----------	-------	------------	------------	------	-------	----	----------------	---------	------	----------	----------	---

Original size 100mm Copyright Landscape Perspective Ltd