



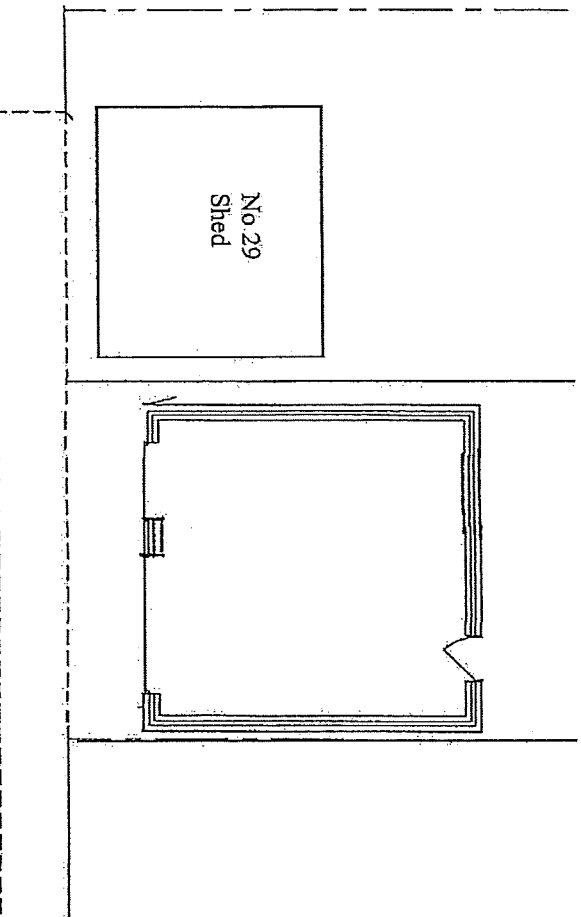


Proposed site plan

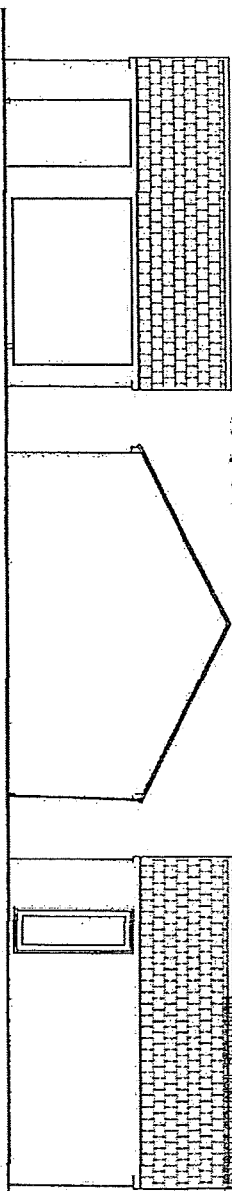


Steel doors

Existing elevations

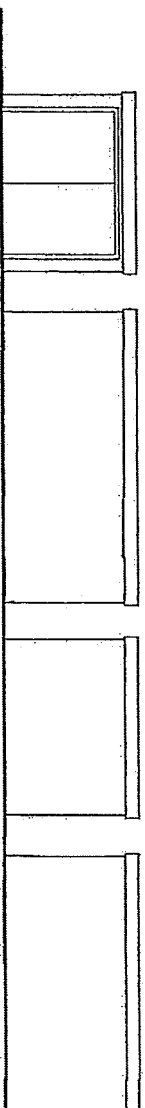

Proposed finishes
Roof: Single lap tiles
Walls: Grey Concrete blocks
Fascias soffits white uPVC

Amendments:

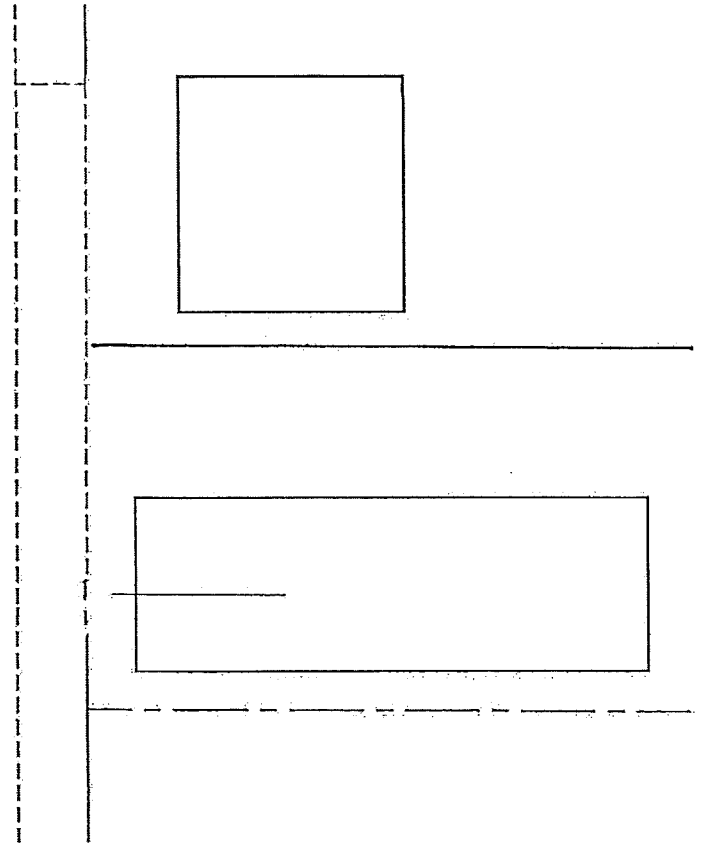

Project:	
Proposed new garage 27 Jubilee Avenue Rustington	
Drawing: Plans and elevations	
For:	
Drawn:	Date:
Scales: 1:100 1:500	No: