


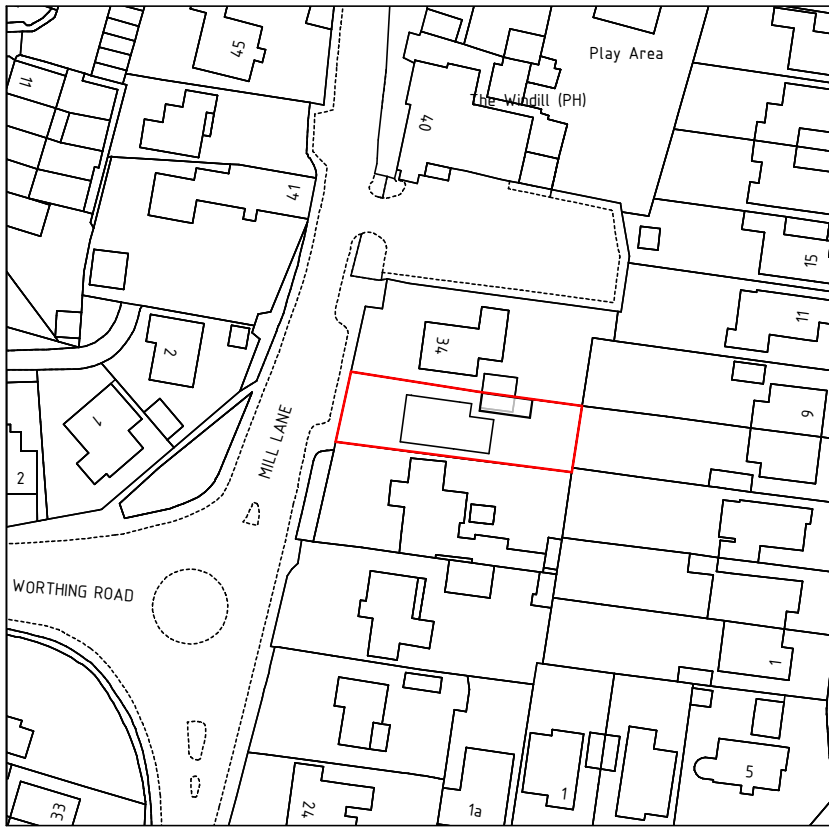

SITE LOCATION PLAN

SCALE BARS (metres)



1:1250



ADDRESS:

**32 MILL LANE
RUSTINGTON**

Phil Brigly BSc (Hons) MBEng
Building Engineer

PROJECT:

PROPOSED DETACHED GARAGE

email: philbrigly@gmail.com
mob: 07966 578180



SCALE:

1:1250

DATE:

MARCH 2020

DRAWING No:

PBP1068/05

DRAWING SIZE:

A4

210x297mm