

1. A PROJECT INFORMATION

MUS Job Number	BT Estimate Number	Survey Requested By	Date of Request
219644	IBCJ8WCX	Chris Charlwood	07/02/2012
Exchange	PCP Number	PCP National Grid Reference (Easting; Northing)	
Rustington	4	504952	102300
PCP Location			
Address			Postcode
O/S 71 The Street, Rustington, Littlehampton, West Sussex			BN16 3NU

1. B CONTACT DETAILS

Company / Authority	Role	Name	Position	Contact Details
British Telecom	Client	Chris Charlwood	Planner	01689 872 721
Cat Surveys Ltd	Surveying Contractor	Becki Chuck	Coordinator	02035 517 645
West Sussex County Council	Local Planning Authority	T.B.C	Highways Inspector	T.B.C
West Sussex County Council	Highways Authority	T.B.C	Highways Manager	T.B.C
Morrison Utility Services	Principal Contractor	T.B.C	Agent	T.B.C
Morrison Utility Services	Principal Contractor	Stuart McLean	Local Authority Liaison	07738 502 887
Morrison Utility Services	Principal Contractor		Safety Manager	
Morrison Utility Services	Principal Contractor		Noticing	

1.C QUALITY CONTROL (QC)

NOTE: The DSLAM Survey Pack must go through QC before submission.

Company	Role	Name	Position	Signature
This information pack has been prepared by CAT Surveys Limited with all reasonable skill, care and diligence. We assume no responsibility or liability arising in respect of any third party material.				
CAT Surveys Ltd	Surveying Contractor	Lenny Goodheart	Site Technician	07769 256 491
CAT Surveys Ltd	Surveying Contractor	Becki Chuck	Coordinator (QC)	02035 517 645
Morrison Utility Services have reviewed the contents and the H&S requirements have been communicated and understood. Any deviations from the instructions in the job-pack will be assessed for risk and communicated back to Head Office for future improvements.				
Morrison Utility Services	Principal Contractor		Planner	

2. LOCATION AND PROPOSED DSLAM INFORMATION

2.A LOCATION INFORMATION

DSLAM Area Location	Conservation Area (Yes or No)	Traffic Sensitive (Yes or No)	National Grid Reference	
			Easting	Northing
Opp 67 The Street in Old Manor Road, Rustington, BN16 3PX.	Yes	Yes	504947	102326

Street Map






2.B PROPOSED DSLAM TYPE AND MAIN MEASUREMENTS

ECI 128 / 256	Cabinet	Dimensions (mm)
	Width	750
	Depth	374
	Height (Including Root)	1128 (1408)
	Concrete Plinth	Dimensions (mm)
	Width	950
	Depth	574
	Depth Below Ground	250+(25 sand+100 compacted Type1)

3 SITE PHOTOGRAPHS SHOWING THE PROPOSED DSLAM AREA


Please show photograph positions on site sketch.

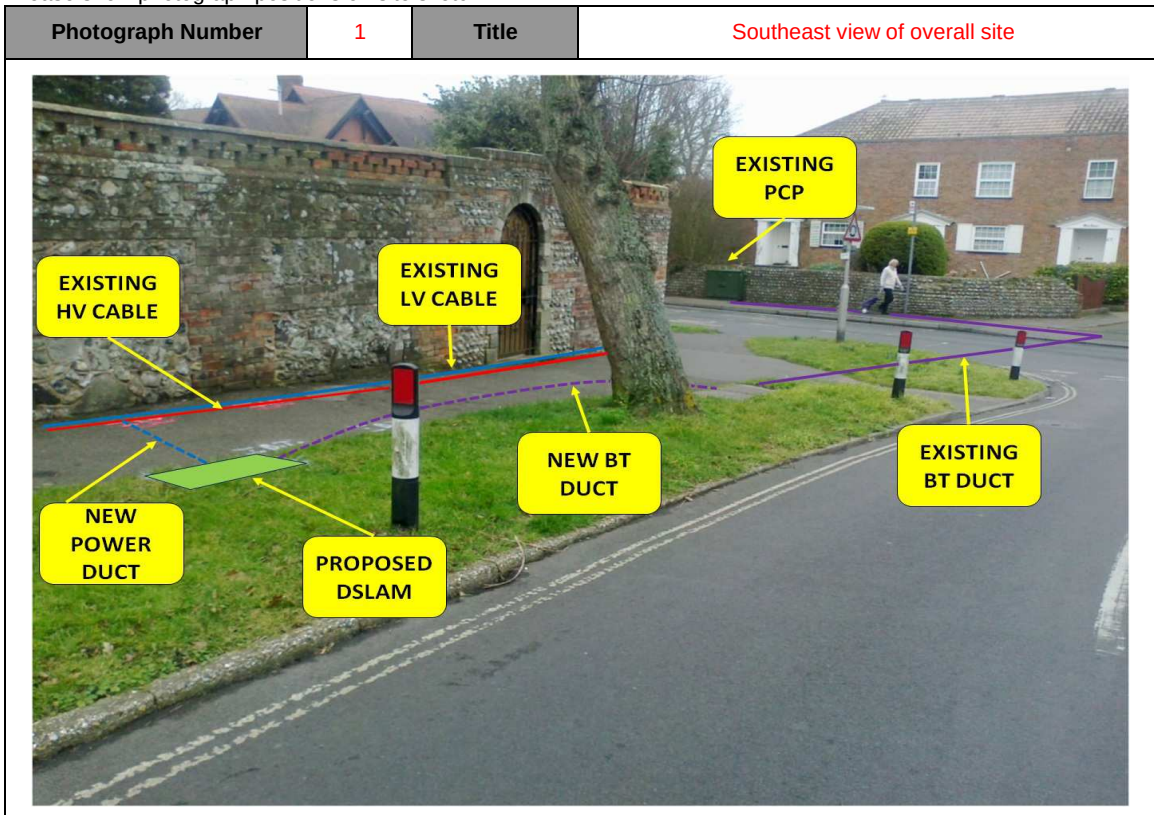

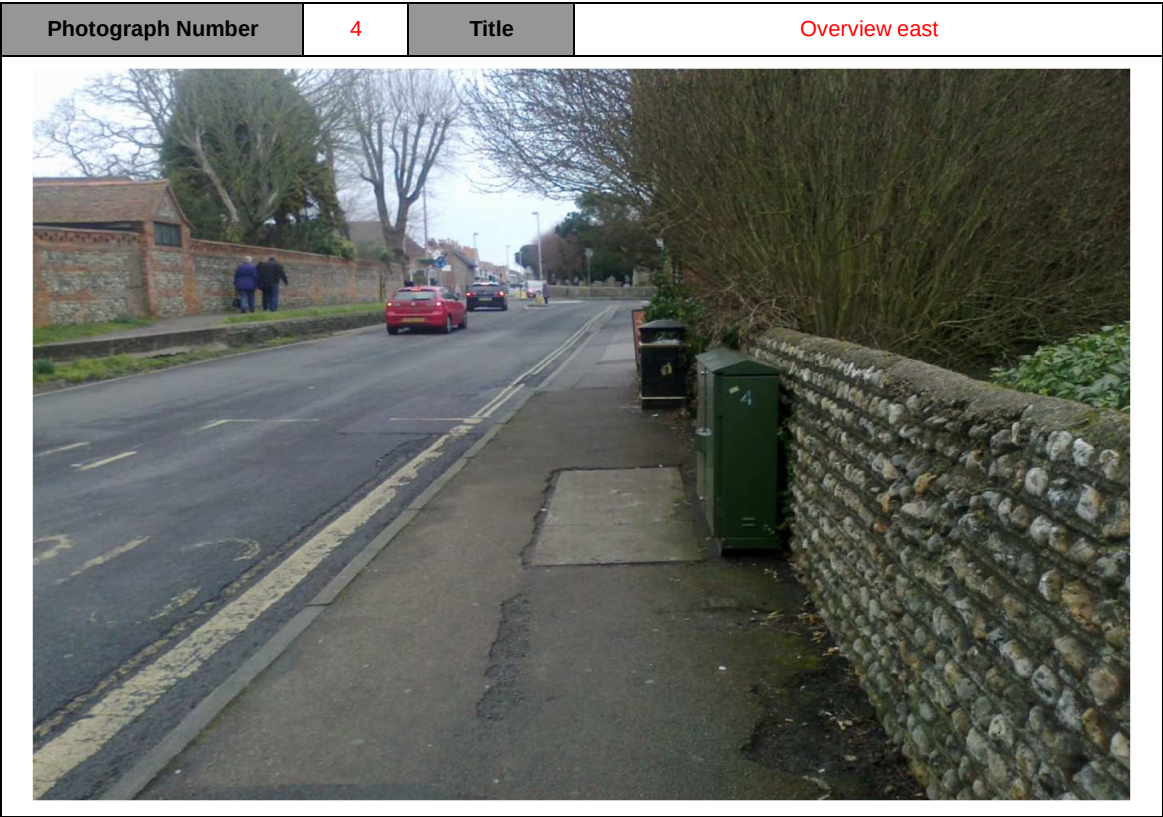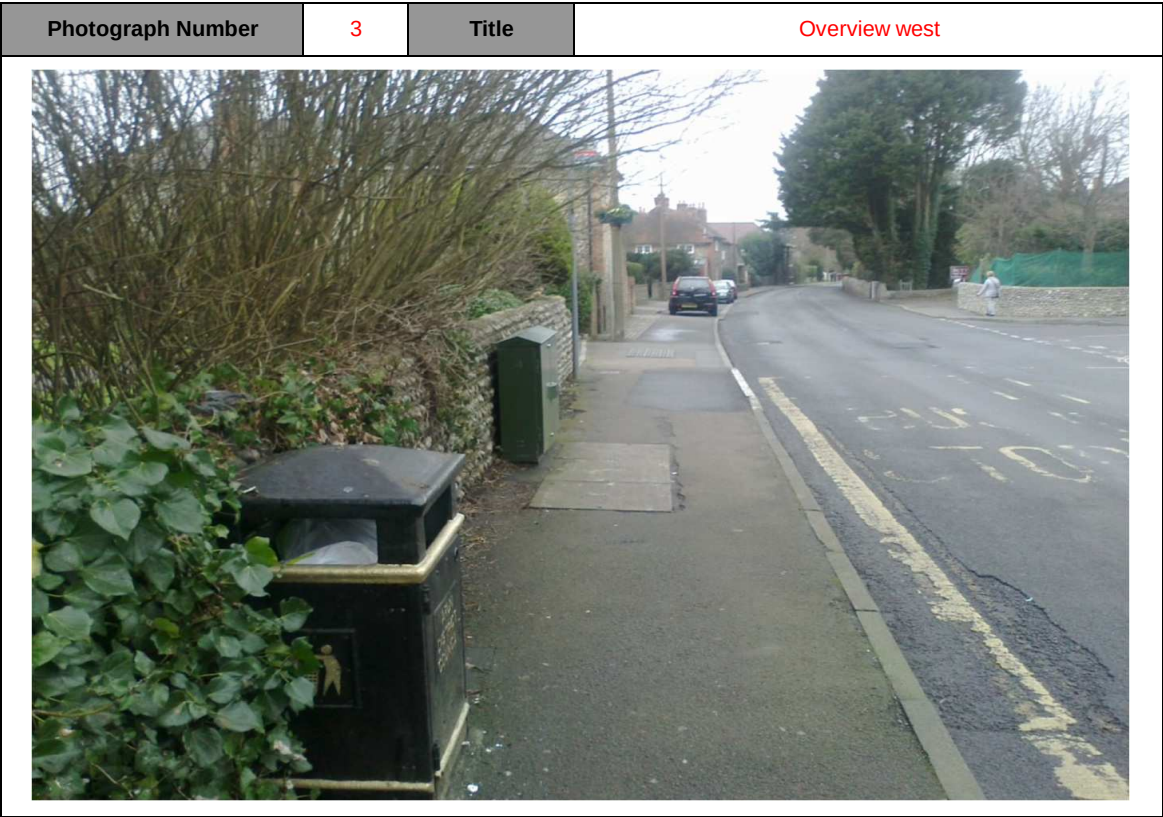

NEW BT DUCT (M): 6
NEW POWER DUCT (M): 2
EXISTING BT DUCT (M): 26
EXISTING LV CABLE
EXISTING HV CABLE
EXISTING PCP
NEW DSLAM: ECI 256 IN VERGE
EXISTING JOINT BOX: JF10
NEW JOINT BOX REQUIRED: NO

TRAFFIC SENSITIVE: Yes
CONSERVATION AREA: Yes

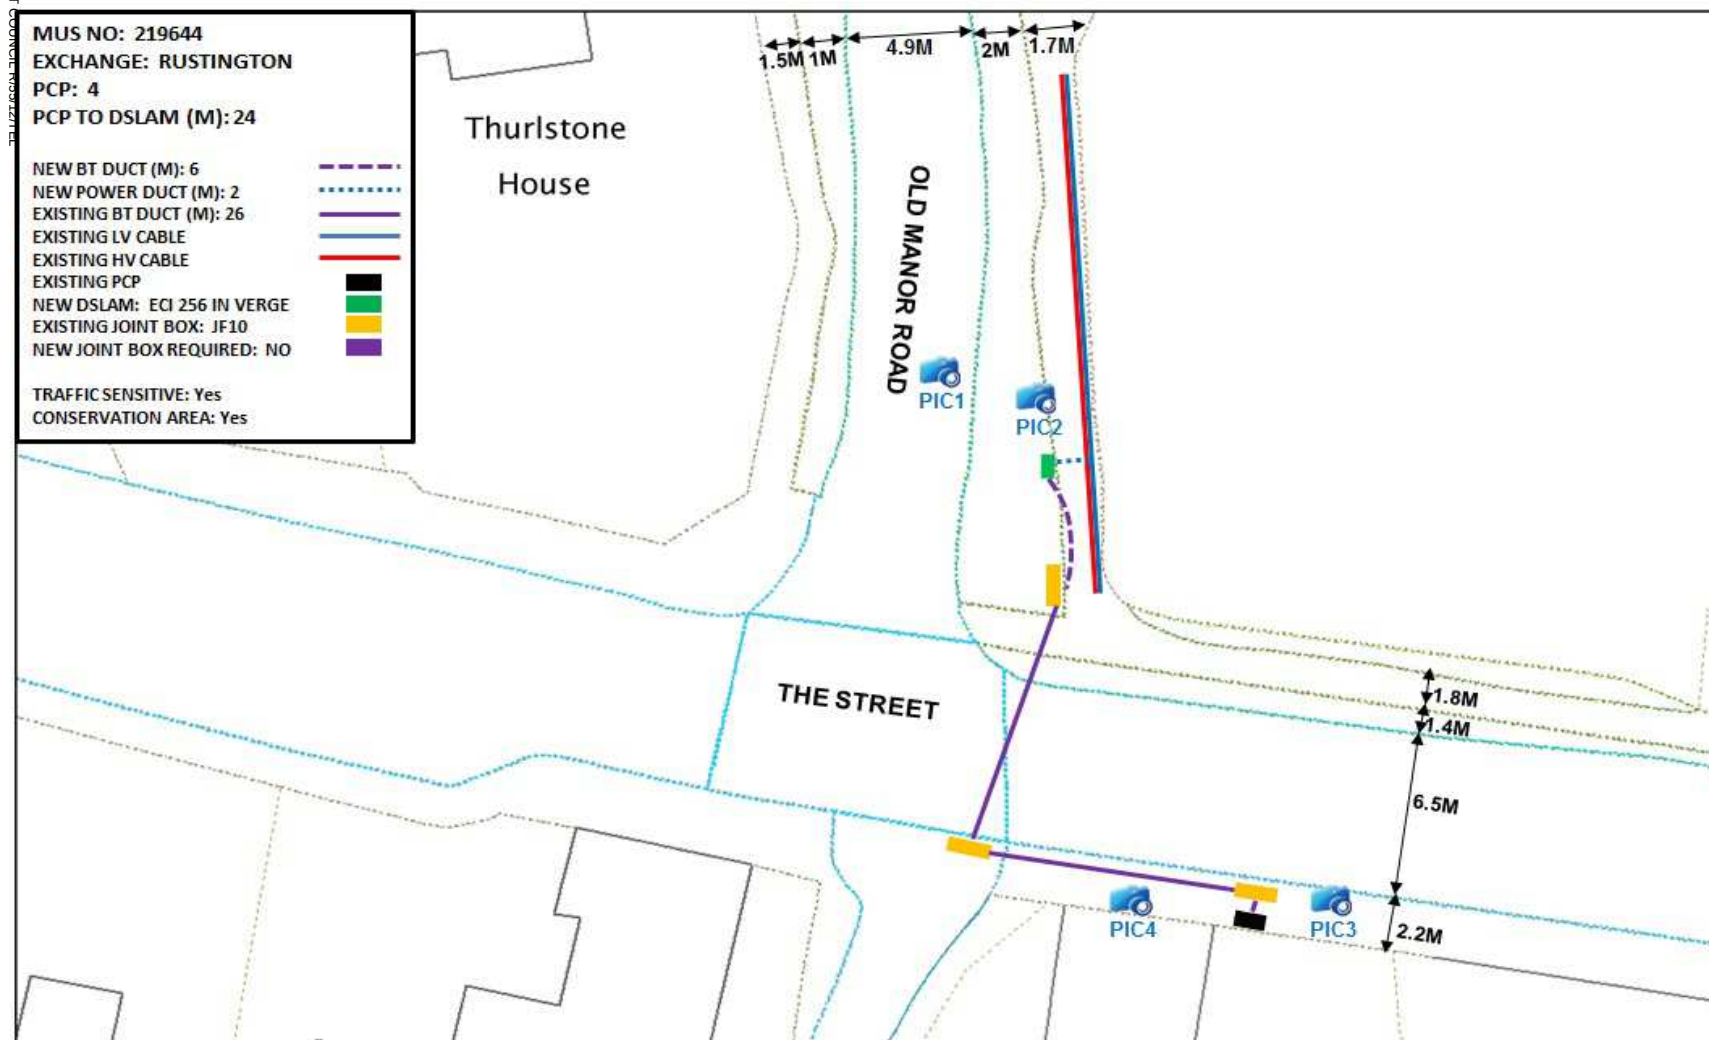

Reproduced by permission of Ordnance Survey on behalf of HMSO. © Crown copyright and database right 2011. All rights reserved. Ordnance Survey Licence number: 100028040



IMPORTANT WARNING:
Information regarding the location of BT apparatus is given for your assistance and is intended for general guidance only. No guarantee is given of its accuracy. It should not be relied upon in the event of excavations or other works being made near to BT apparatus, which may exist at various depths and may deviate from the marked route.

SITE ADDRESS
Opp 67 The Street in Old Manor Road, Rustington, Littlehampton
BN16 3NU



RUSTINGTON - PCP 4 - SCALE 1:200

openreach