




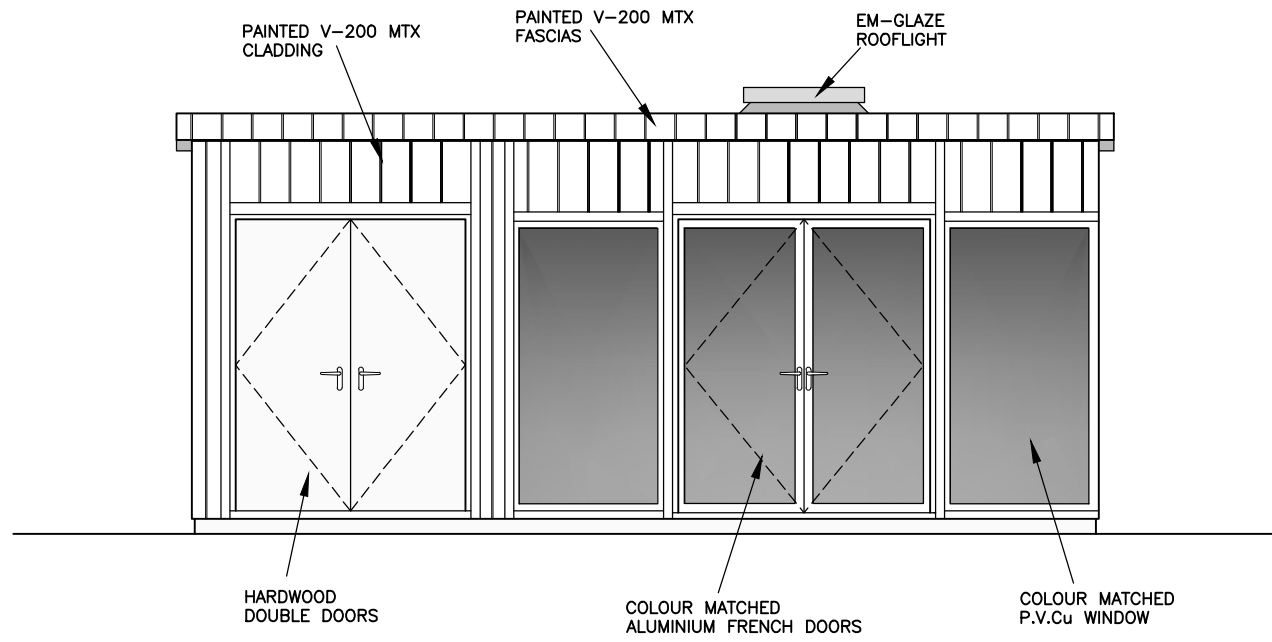


- NORTH (FRONT) ELEVATION - 1:50 -

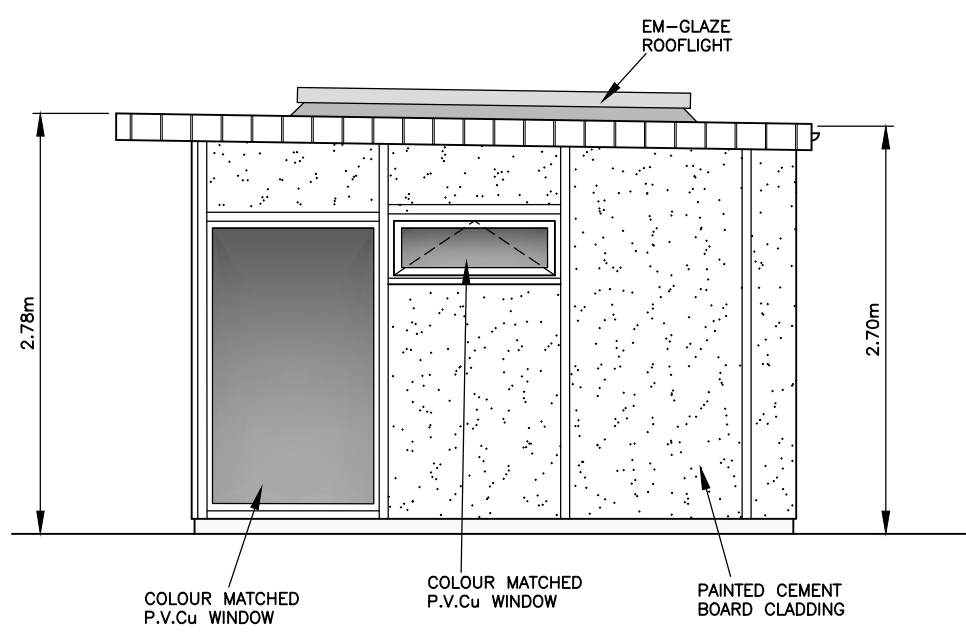

- WEST ELEVATION -

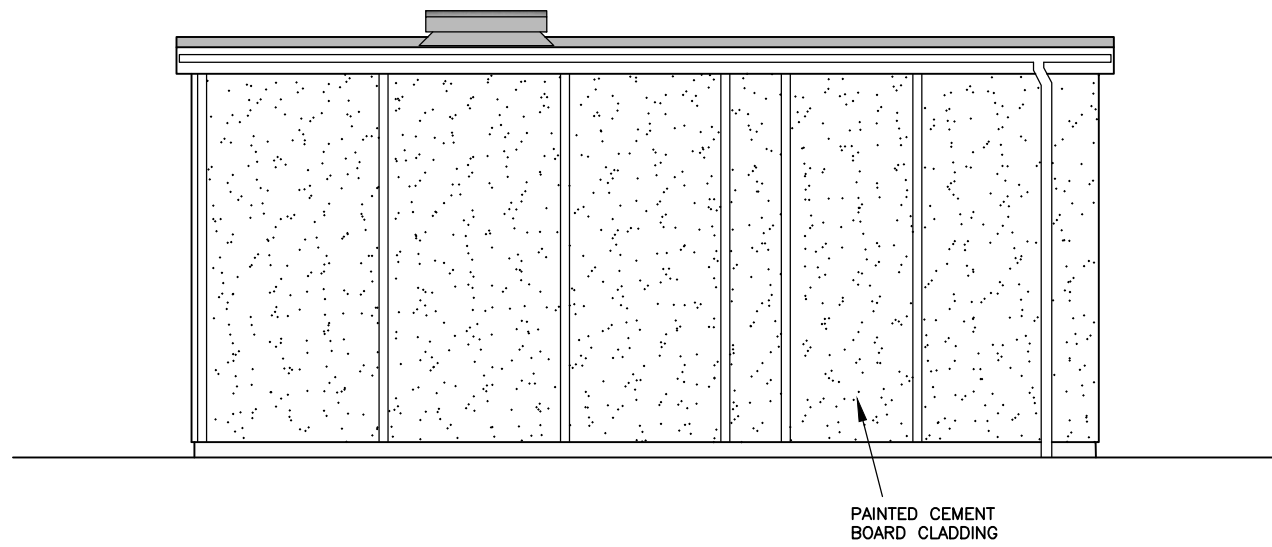

- SOUTH ELEVATION -

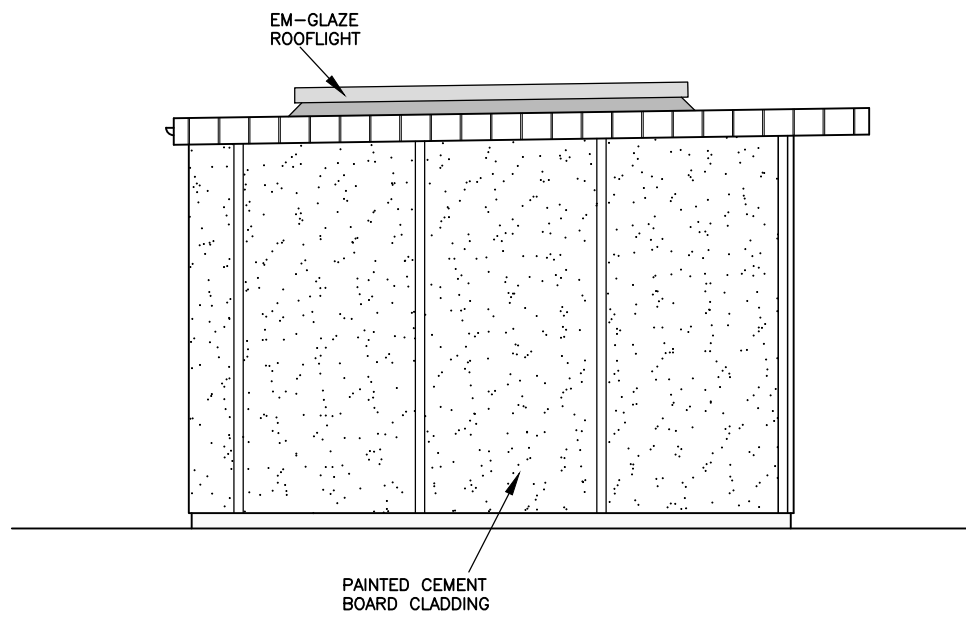


- EAST ELEVATION -




- LOCATION PLAN - 1:1250 -

PROPOSED STORE & ENTERTAINMENT ROOM


The Grange

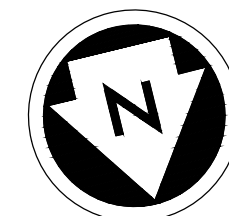

PROPOSED GYMNASIUM

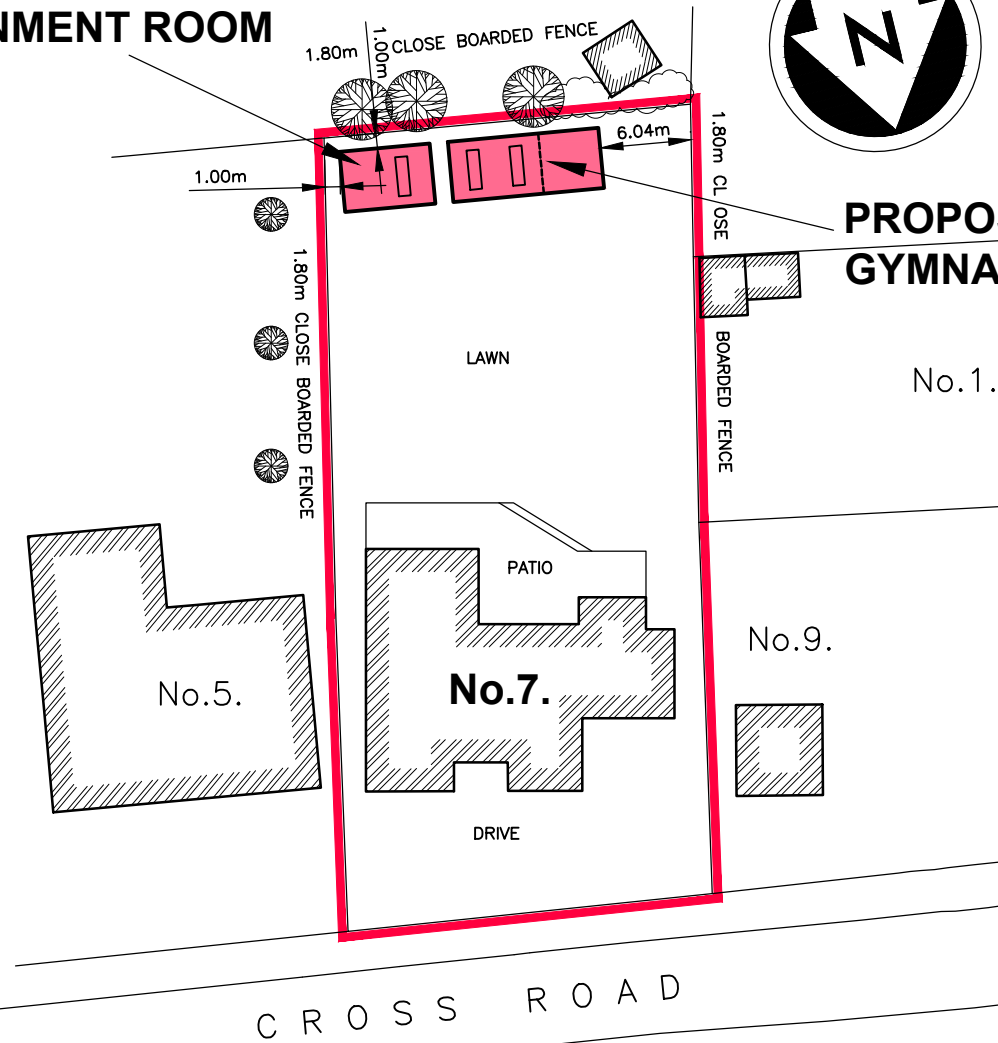

- SITE PLAN - 1:500 -

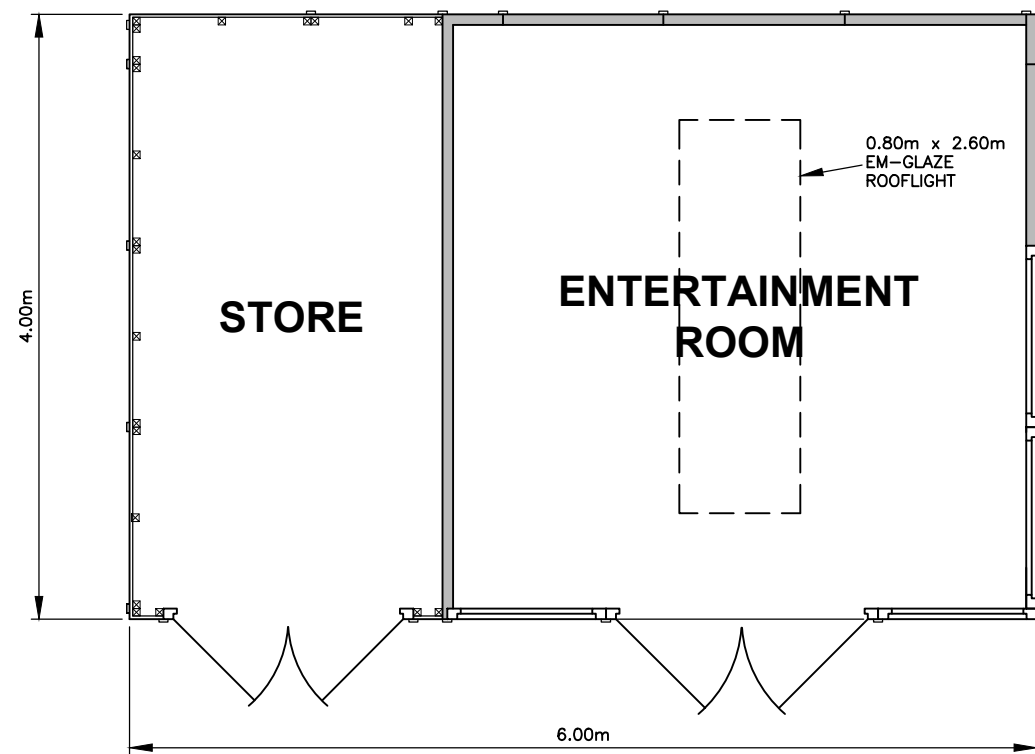

- FLOOR PLAN - 1:50 -


FOUNDATION NOTES

THE PROPOSED BUILDING SHALL BE CONSTRUCTED ON A TIMBER FRAME SUPPORTED BY MILD STEEL ANGLES BEDDED IN CONCRETE PAD FOUNDATIONS

FOUNDATIONS SHALL BE SETOUT ON A GRID BUT INDIVIDUAL FOUNDATION PADS WILL BE ADJUSTED TO AVOID TREE ROOTS

EXCAVATION FOR PAD FOUNDATIONS SHALL BE CARRIED OUT USING HAND HELD POST BORER TO AVOID DAMAGE TO TREE ROOTS

HOLES SHALL BE LINED WITH POLYTHENE PRIOR TO POURING CONCRETE

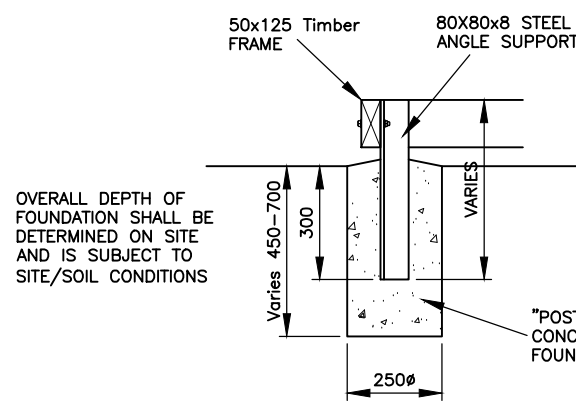

- PAD FOUNDATION DETAIL -

Revisions	
Rev D	31.03.22 POSITION OF PROPOSED BUILDINGS REVISED
Rev C	17.03.22 PLANNING DEPARTMENT COMMENTS ADDED
Rev B	07.03.22 FURTHER CLIENT COMMENTS INCORPORATED
Rev A	28.01.22 CLIENT'S COMMENTS INCORPORATED

Client
Mr & Mrs A Maxfield

Job Title
**PROPOSED GARDEN BUILDINGS
(STORE AND ENTERTAINMENT ROOM)**

**CHAUCER HOUSE
7 CROSS ROAD
RUSTINGTON
WEST SUSSEX**

Drawing Title
GENERAL ARRANGEMENT



Bakers Garden Buildings
Units 28-29 Bolney Grange Business Park
Stairbridge Lane
Bolney, West Sussex
Tel. 01444 247192

Date	January 2022	Paper Size	A2
------	--------------	------------	----

Drawing Number	5 2 2 / 0 0 1 / 0 1	D
----------------	---------------------	---

