

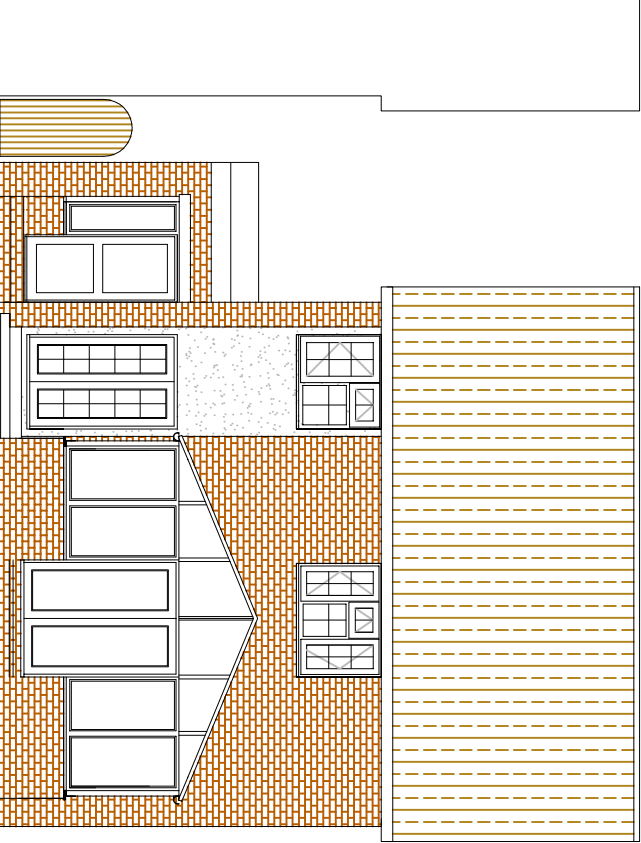


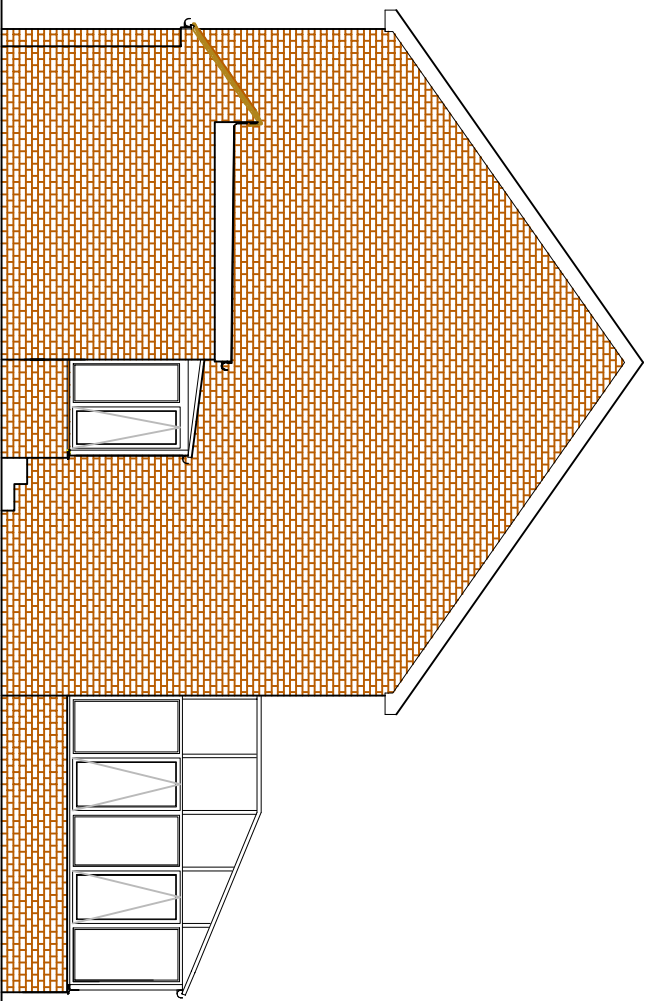

FRONT ELEVATION - NORTH

REAR ELEVATION - SOUTH

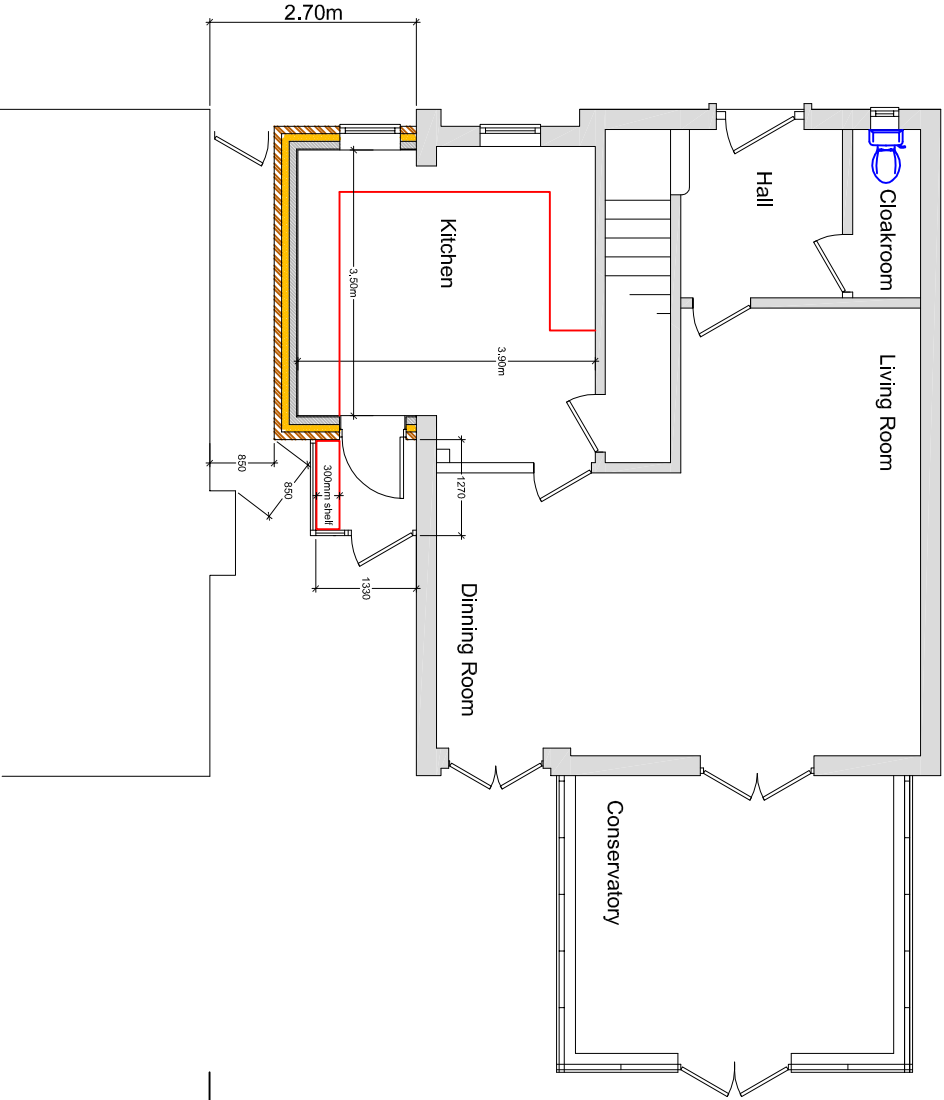

SIDE ELEVATION - WEST

General Notes:

Do not scale dimensions from this drawing, unless for Planning purposes.

The Contractor is responsible for checking all dimensions on site prior to commencement of the works.

This drawing is to be read in conjunction with the specification.

Revision	Date	Description
Client:		
Mr & Mrs S Rouse, 22 The Marlets, Rustington		
Project:		
Side Kitchen Extension		
Drawing Title:		
Proposed Plan and Elevations		
Scale:	Date:	Drawn By:
1:50	31/12/2020	BE
Drawing Number:	Revision:	
1415/003	-	

Brian Elstone Surveying Services Ltd
Brian Elstone, MCIOR, IMAPS, FCABE
Building Surveyor and Architectural Consultant
CDM Consultant
1 Heme Court, Station Road, Rustington,
West Sussex, BN16 3BQ
Phone: 071903 784884, Mobile: 07710 593021.
Email: brian@elstone.biz

ISSUED 11.01.2021