



Symbols (where applicable):

 Direction of sloping ceiling	 PLUG SOCKET 2 = NO. OF SOCKETS	 LIGHT SWITCH = NO. OF SWITCHES
 FLOOR TO STRUCTURAL CEILING HT	 FLOOR TO SUSPENDED CEILING HT	 FLOOR LEVEL RELATIVE TO DATUM

Notes:

The Survey has been computed on an arbitrary grid.

All Levels are in meters and relate to an arbitrary site datum.

Station XI Value 10.000m

All direction arrows indicate UP unless otherwise stated.

Drainage pipe sizes (where shown) have been gauged from the surface (for safety reasons) and should be regarded as approximate only.

Visible features in the vicinity of any boundaries, as shown on this survey, may not represent the extent of legally conveyed ownership.

Whilst every effort has been made to determine wall materials, no guarantee is given. Materials should be regarded as assumed unless verified by a qualified third party.



Tree spread and height are approximate. Species should be regarded as assumed unless verified by a qualified third party.



HB Surveys Ltd

Land & Measured Building Surveyors

Spring House, 60 Poplar Way, Midhurst, West Sussex GU29 9TA
 t. 01730 814884 info@hbsurveys.com

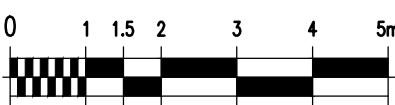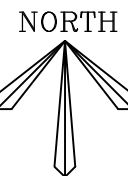

REV.	AMENDMENT	BY	DATE
------	-----------	----	------

bayside
ARCHITECTURAL DESIGN LIMITED

19 Pyrford Close
Nyetimber, Bognor Regis
West Sussex PO21 3NL
Tel: 01243 263320
studio@bayside-architectural.co.uk
www.bayside-architectural.co.uk

CLIENT'S NAME
Mr A Muca
JOB TITLE
Windmill Inn Mill Lane, Rustington
DRAWING TITLE
Existing Part Site Plan

SCALE@A1	1:100	DATE	12/21
JOB NO	044	DRAWING NO	SU-02
		REV	-
STATUS	Planning	DRAWN	SCB

DO NOT SCALE FROM THIS DRAWING EXCEPT FOR PLANNING PURPOSES ONLY.

ALL DIMENSIONS MUST BE CHECKED ON SITE BY CONTRACTOR. ANY DISCREPANCIES SHOULD BE HIGHLIGHTED AS SOON AS POSSIBLE FOR CONFIRMATION BEFORE WORK PROCEEDS. ALL DIMENSIONS ARE IN MILLIMETERS. IF IN DOUBT ASK.