

ADJOINING PROPERTIES

MILL LANE

ADJOINING PROPERTIES

Standard Abbreviations (where applicable):	
Building Survey	Land Survey
AB AIR BRICK	B BOLLARD
ACU AIR CONDITIONING UNIT	B/S BRICK SETTS
AH ACCESS HATCH	BT B.T. COVER
AV AIR VALVE	CAM CAMERA
BH BEAM HT	CATV CABLE TV COVER
BR BOILER	CL COVER LEVEL
BSL BEAM SDOFFIT LEVEL	EL ELECTRIC COVER
CB CUPBOARD	EP ELECTRIC POLE
CC CEILING CHANGE	ER EARTH ROD
CIH CLEAR INTERNAL HT	FB FLOVERBED
C-A CILL TO APEX HT	FH FIRE HYDRANT
C-H CILL TO HEAD HT	FV FILL WATER
C-S CILL TO SPRING HT	GU GULLY
DB DOOR BASE HT	GV GAS VALVE
DH DOOR HEAD HT	IC INSPECTION COVER
FA FIRE ALARM	IL INVERT LEVEL
FAB FIRE ALARM BELL	LP LAMP POST
FX FIRE EXTINGUISHER	MH MANHOLE
F-A FLOOR TO APEX HT	OHT OVERHEAD TELECOM
F-C FLOOR TO CILL HT	P POST
F-H FLOOR TO HEAD HT	PH PARKING METER
F-S FLOOR TO SPRING HT	PI PIPE
GEA GROSS EXTERNAL AREA	RD RIDDING EYE
GIA GROSS INTERNAL AREA	RS ROAD SIGN
GU GULLY	RTW RETAINING WALL
HT HEATER	RVP RAIN WATER PIPE
HW HOT WATER TANK	SA SITE AREA
NIA NET INTERNAL AREA	SI SIGN
NTS NOT TO SCALE	STU TREE STUMP
RAD RADIATOR	SV STOP VALVE
RE RECESS HEAD HEIGHT	SVP SOIL VENT PIPE
RFV RAISED FLOOR VOID	SW STORM WATER
RL ROOF LIGHT	TDF TOP OF FENCE
RSH ROLLER SHUTTER	TOW TOP OF WALL
RWP RAIN WATER PIPE	TP TELEGRAPH POLE
SPL SPILT LIGHT	UTL UNABLE TO LIFT
SVP SOIL VENT PIPE	VP VENT PIPE
V VENT	WM WATER METER
	WT WATER TAP

Symbols (where applicable):		
Direction of sloping ceiling	2 = NO. OF SOCKETS	= NO. OF SWITCHES
FLOOR TO STRUCTURAL CEILING HT	FLOOR TO SUSPENDED CEILING HT	FLOOR LEVEL RELATIVE TO DATUM

Notes:

The Survey has been computed on an arbitrary grid.

All Levels are in meters and relate to an arbitrary site datum.

Station X1 Value 10.000m

All direction arrows indicate UP unless otherwise stated.

Drainage pipe sizes (where shown) have been gauged from the surface (for safety reasons) and should be regarded as approximate only.

Visible features in the vicinity of any boundaries, as shown on this survey, may not represent the extent of legally conveyed ownership.



Whilst every effort has been made to determine wall materials, no guarantee is given. Materials should be regarded as assumed unless verified by a qualified third party.

Tree spread and height are approximate. Species should be regarded as assumed unless verified by a qualified third party.

HB Surveys Ltd

Land & Measured Building Surveyors

Spring House, 60 Poplar Way, Midhurst, West Sussex GU29 9TA
t. 01730 814884 info@hbsurveys.com

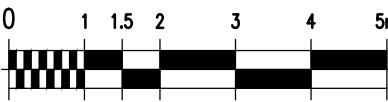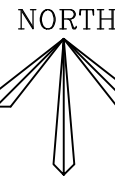

REV. AMENDMENT BY DATE

ARCHITECTURAL DESIGN LIMITED

19 Pyrford Close
Nymitmer, Bignor Regis
West Sussex PO21 3NL
Tel: 01243 263320
studio@bayside-architectural.co.uk
www.bayside-architectural.co.uk

CLIENT'S NAME

Mr A Muca

Windmill Inn
Mill Lane, Rustington

Existing Ground Floor / Part Site Plan Survey

SCALE@A1	1:100	DATE	12/21
JOB NO	044	DRAWING NO	SU-01
STATUS	Planning	REV	-
		DRAWN	SCB

DO NOT SCALE FROM THIS DRAWING EXCEPT FOR PLANNING PURPOSES ONLY.

ALL DIMENSIONS MUST BE CHECKED ON SITE BY CONTRACTOR. ANY DISCREPANCIES SHOULD BE HIGHLIGHTED AS SOON AS POSSIBLE FOR CORRECTION BEFORE WORK PROCEEDS.

ALL DIMENSIONS ARE IN MILLIMETERS. IF IN DOUBT ASK.

© BAYSIDE ARCHITECTURAL DESIGN LIMITED

