




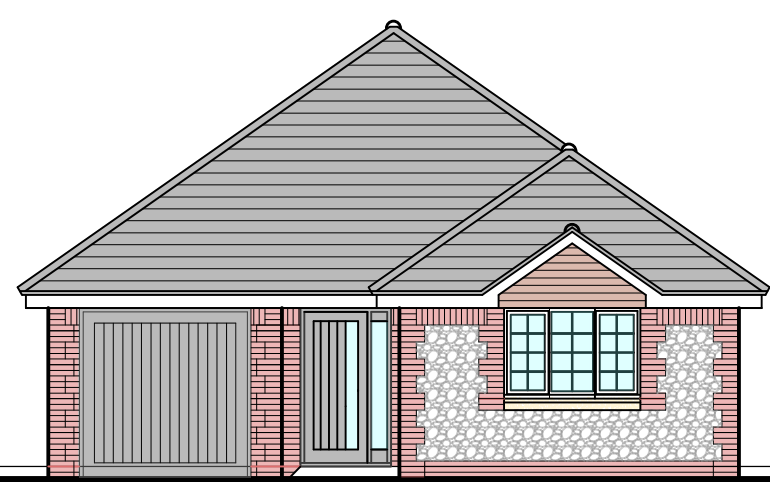


PROPOSED FRONT ELEVATION (EAST)
PLOT 1

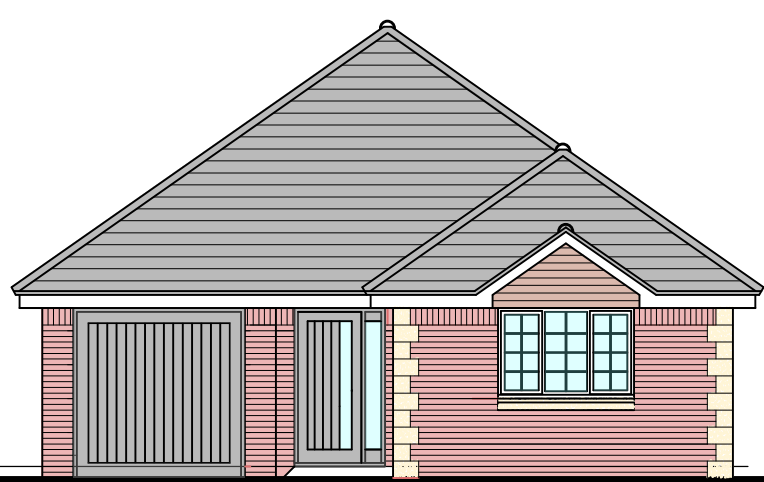

PROPOSED FRONT ELEVATION (EAST)
PLOT 2

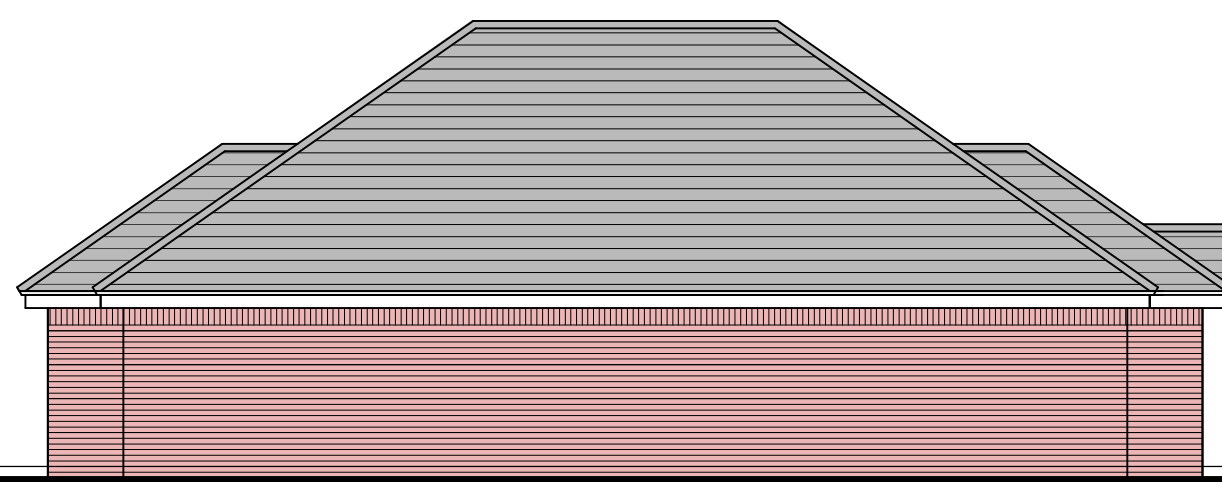


PROPOSED SIDE ELEVATION (SOUTH)
PLOT 1 & 2

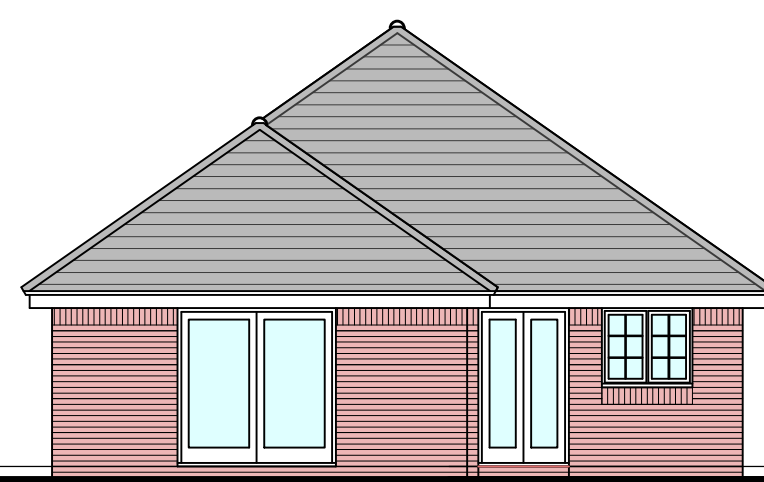


PROPOSED REAR ELEVATION (WEST)
PLOT 1 & 2



PROPOSED SIDE ELEVATION (NORTH)
PLOT 1 & 2

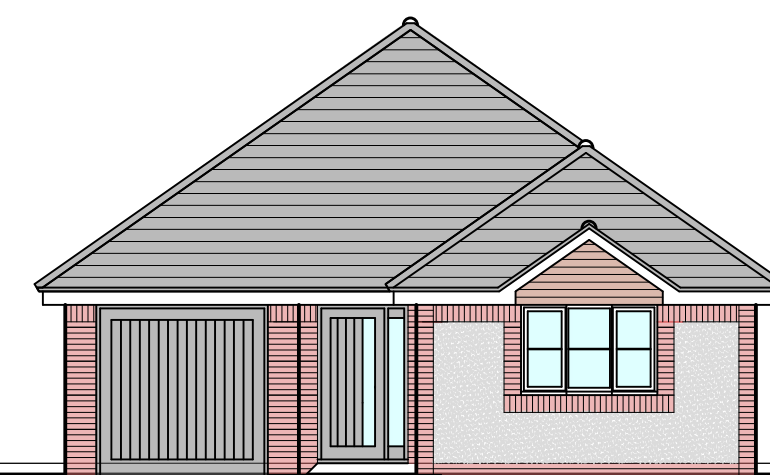

PROPOSED FRONT ELEVATION (EAST)
PLOT 3

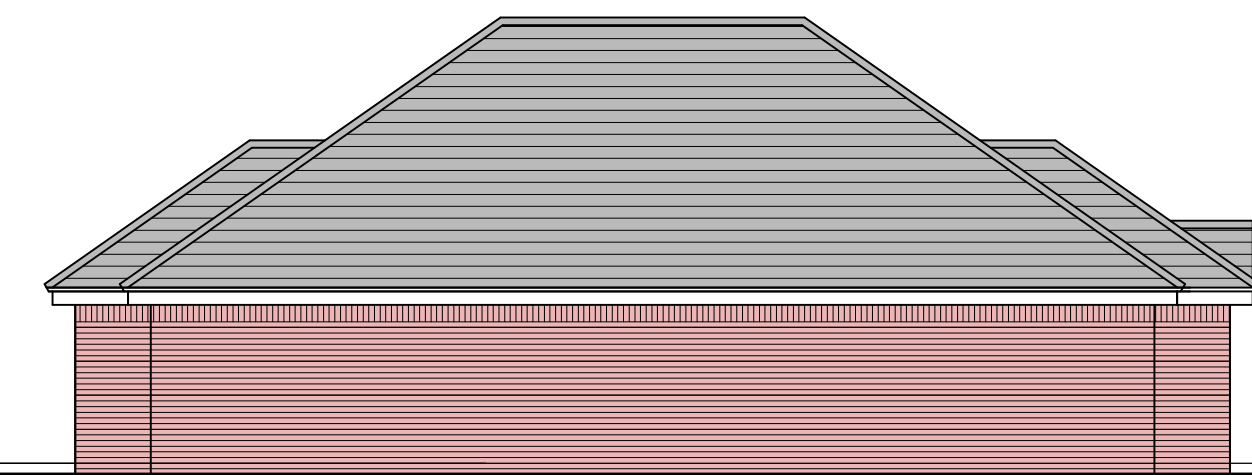

PROPOSED SIDE ELEVATION (SOUTH)



PROPOSED REAR ELEVATION (WEST)



PROPOSED SIDE ELEVATION (NORTH)



INDICATIVE STREET SCENE ELEVATION

0m 1 2 3 4 5m 10m 20m


1:100 Scale

0m 25m 50m


1:500 Scale

0m 25m 50m 75m 100m


1:1250 Scale

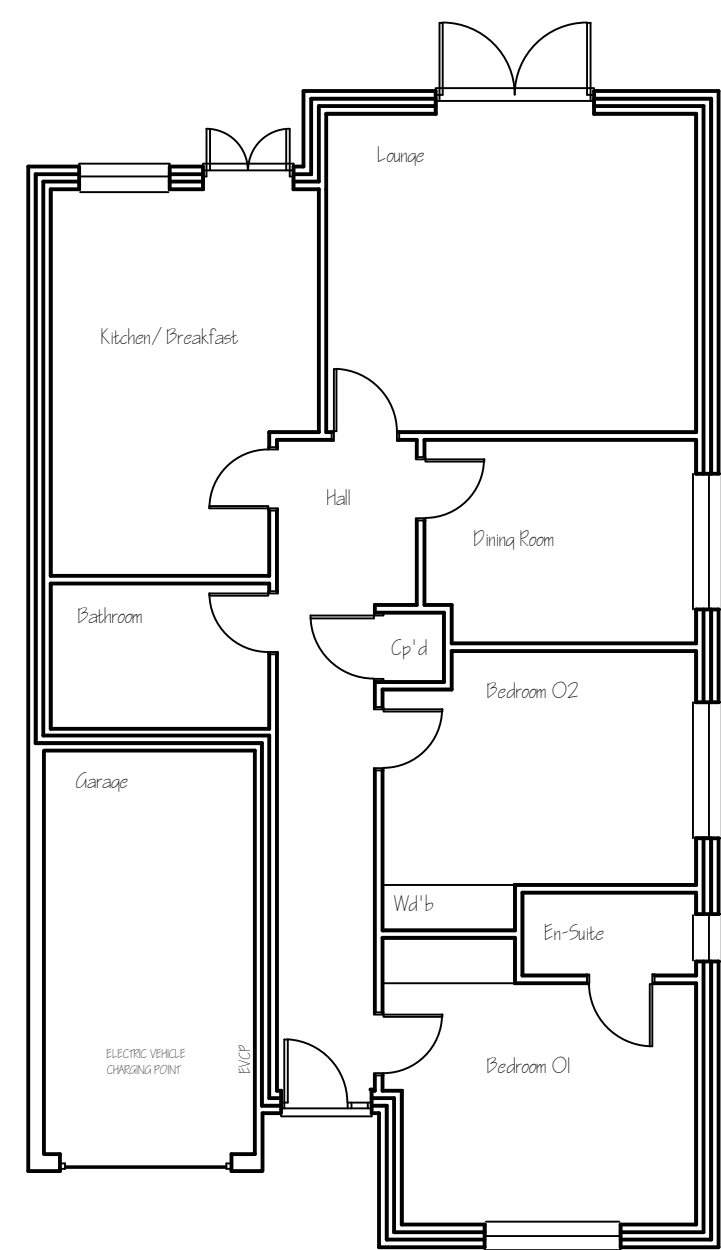

PROPOSED GROUND FLOOR LAYOUT
GIA 99.59m² + 15m² TO GARAGE

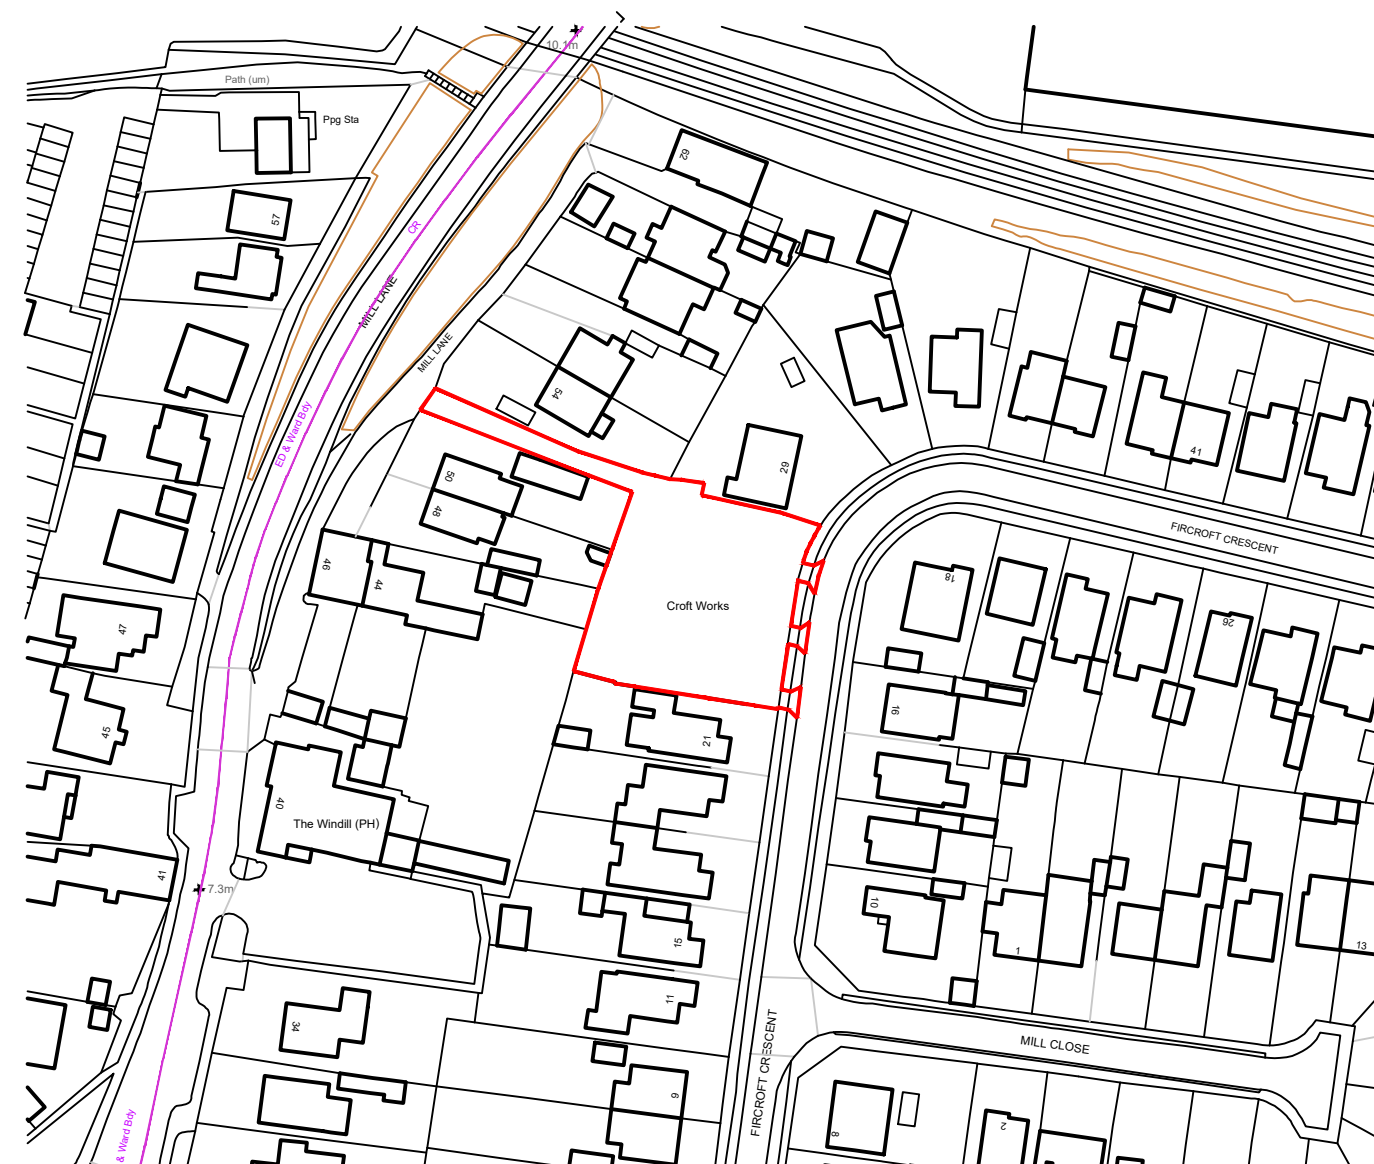

PROPOSED SITE LOCATION PLAN 1:1250

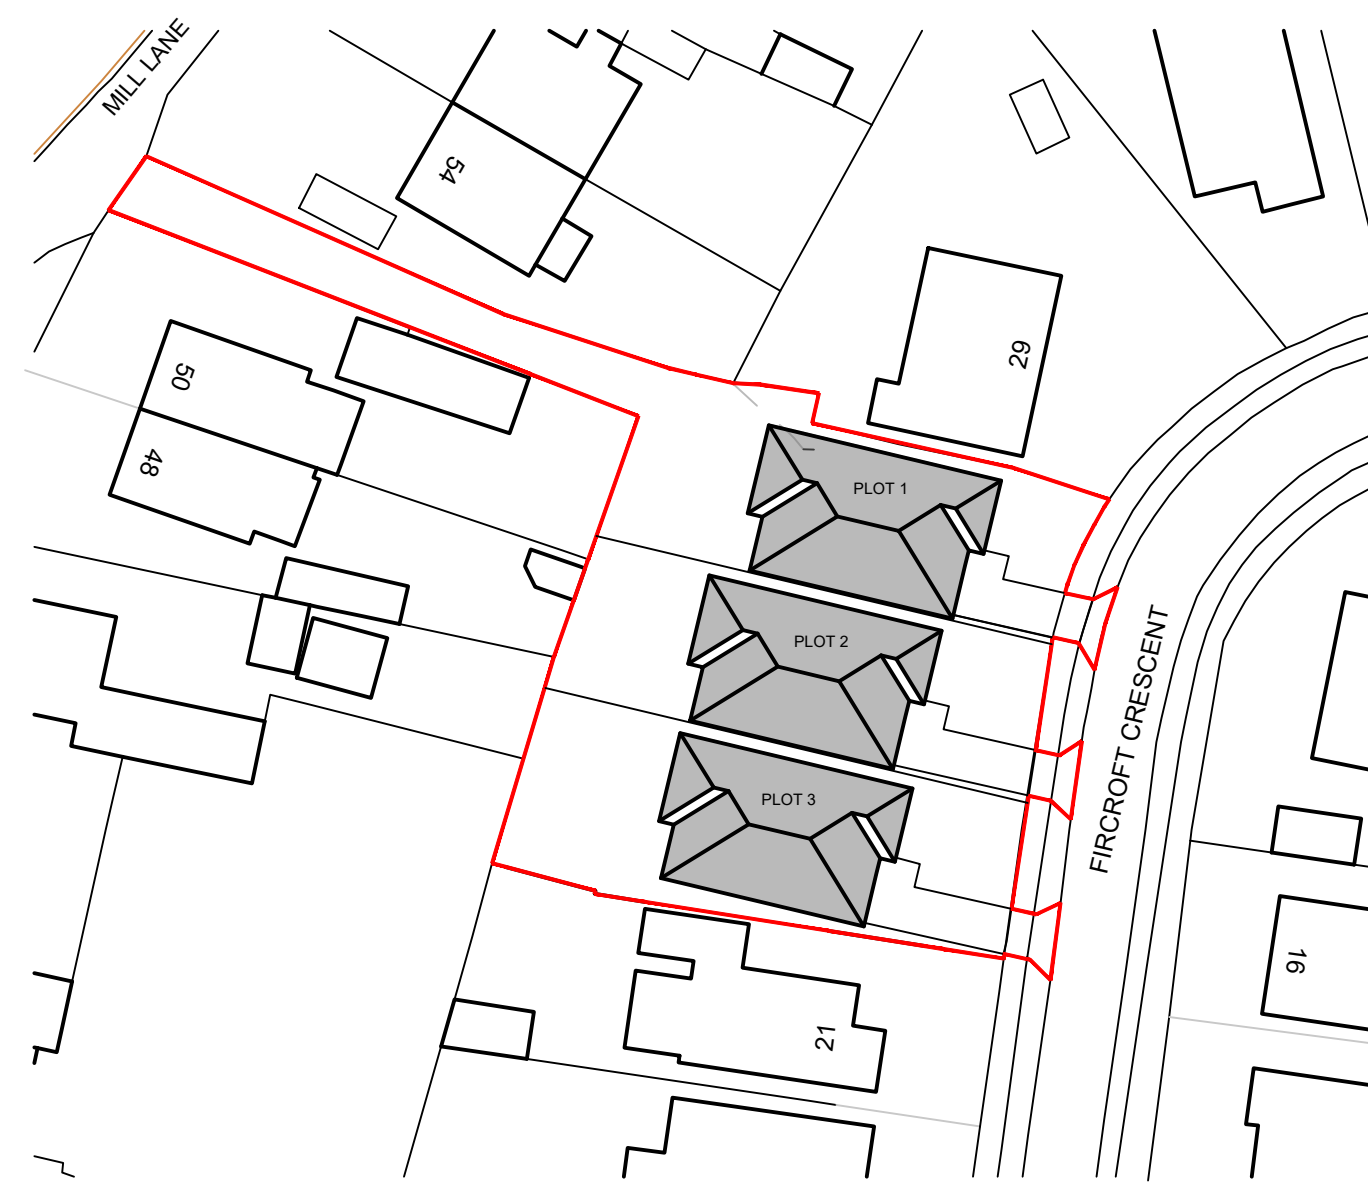

PROPOSED SITE LAYOUT PLAN 1:500

Rev A: May 2026 / Add Redline Boundary to Vehicle Crossovers / ARM

Project

Proposed Residential Development
Former Craft Works
Mill Lane
Rustington
West Sussex

Drawing

Proposed Floor Layout & Elevations



Client

M.H. Developments Limited

Drawing no.	date	scale	drawn
2223.PLOT	Oct 25	1:100@A1	ARM
revisions	A		

©THE CONTRACTOR SHOULD CHECK ALL DIMENSIONS ON SITE.
NO DIMENSIONS TO BE SCALED FROM DRAWINGS.
IT IS THE CONTRACTORS RESPONSIBILITY TO ENSURE COMPLIANCE
WITH BUILDING REGULATIONS.