

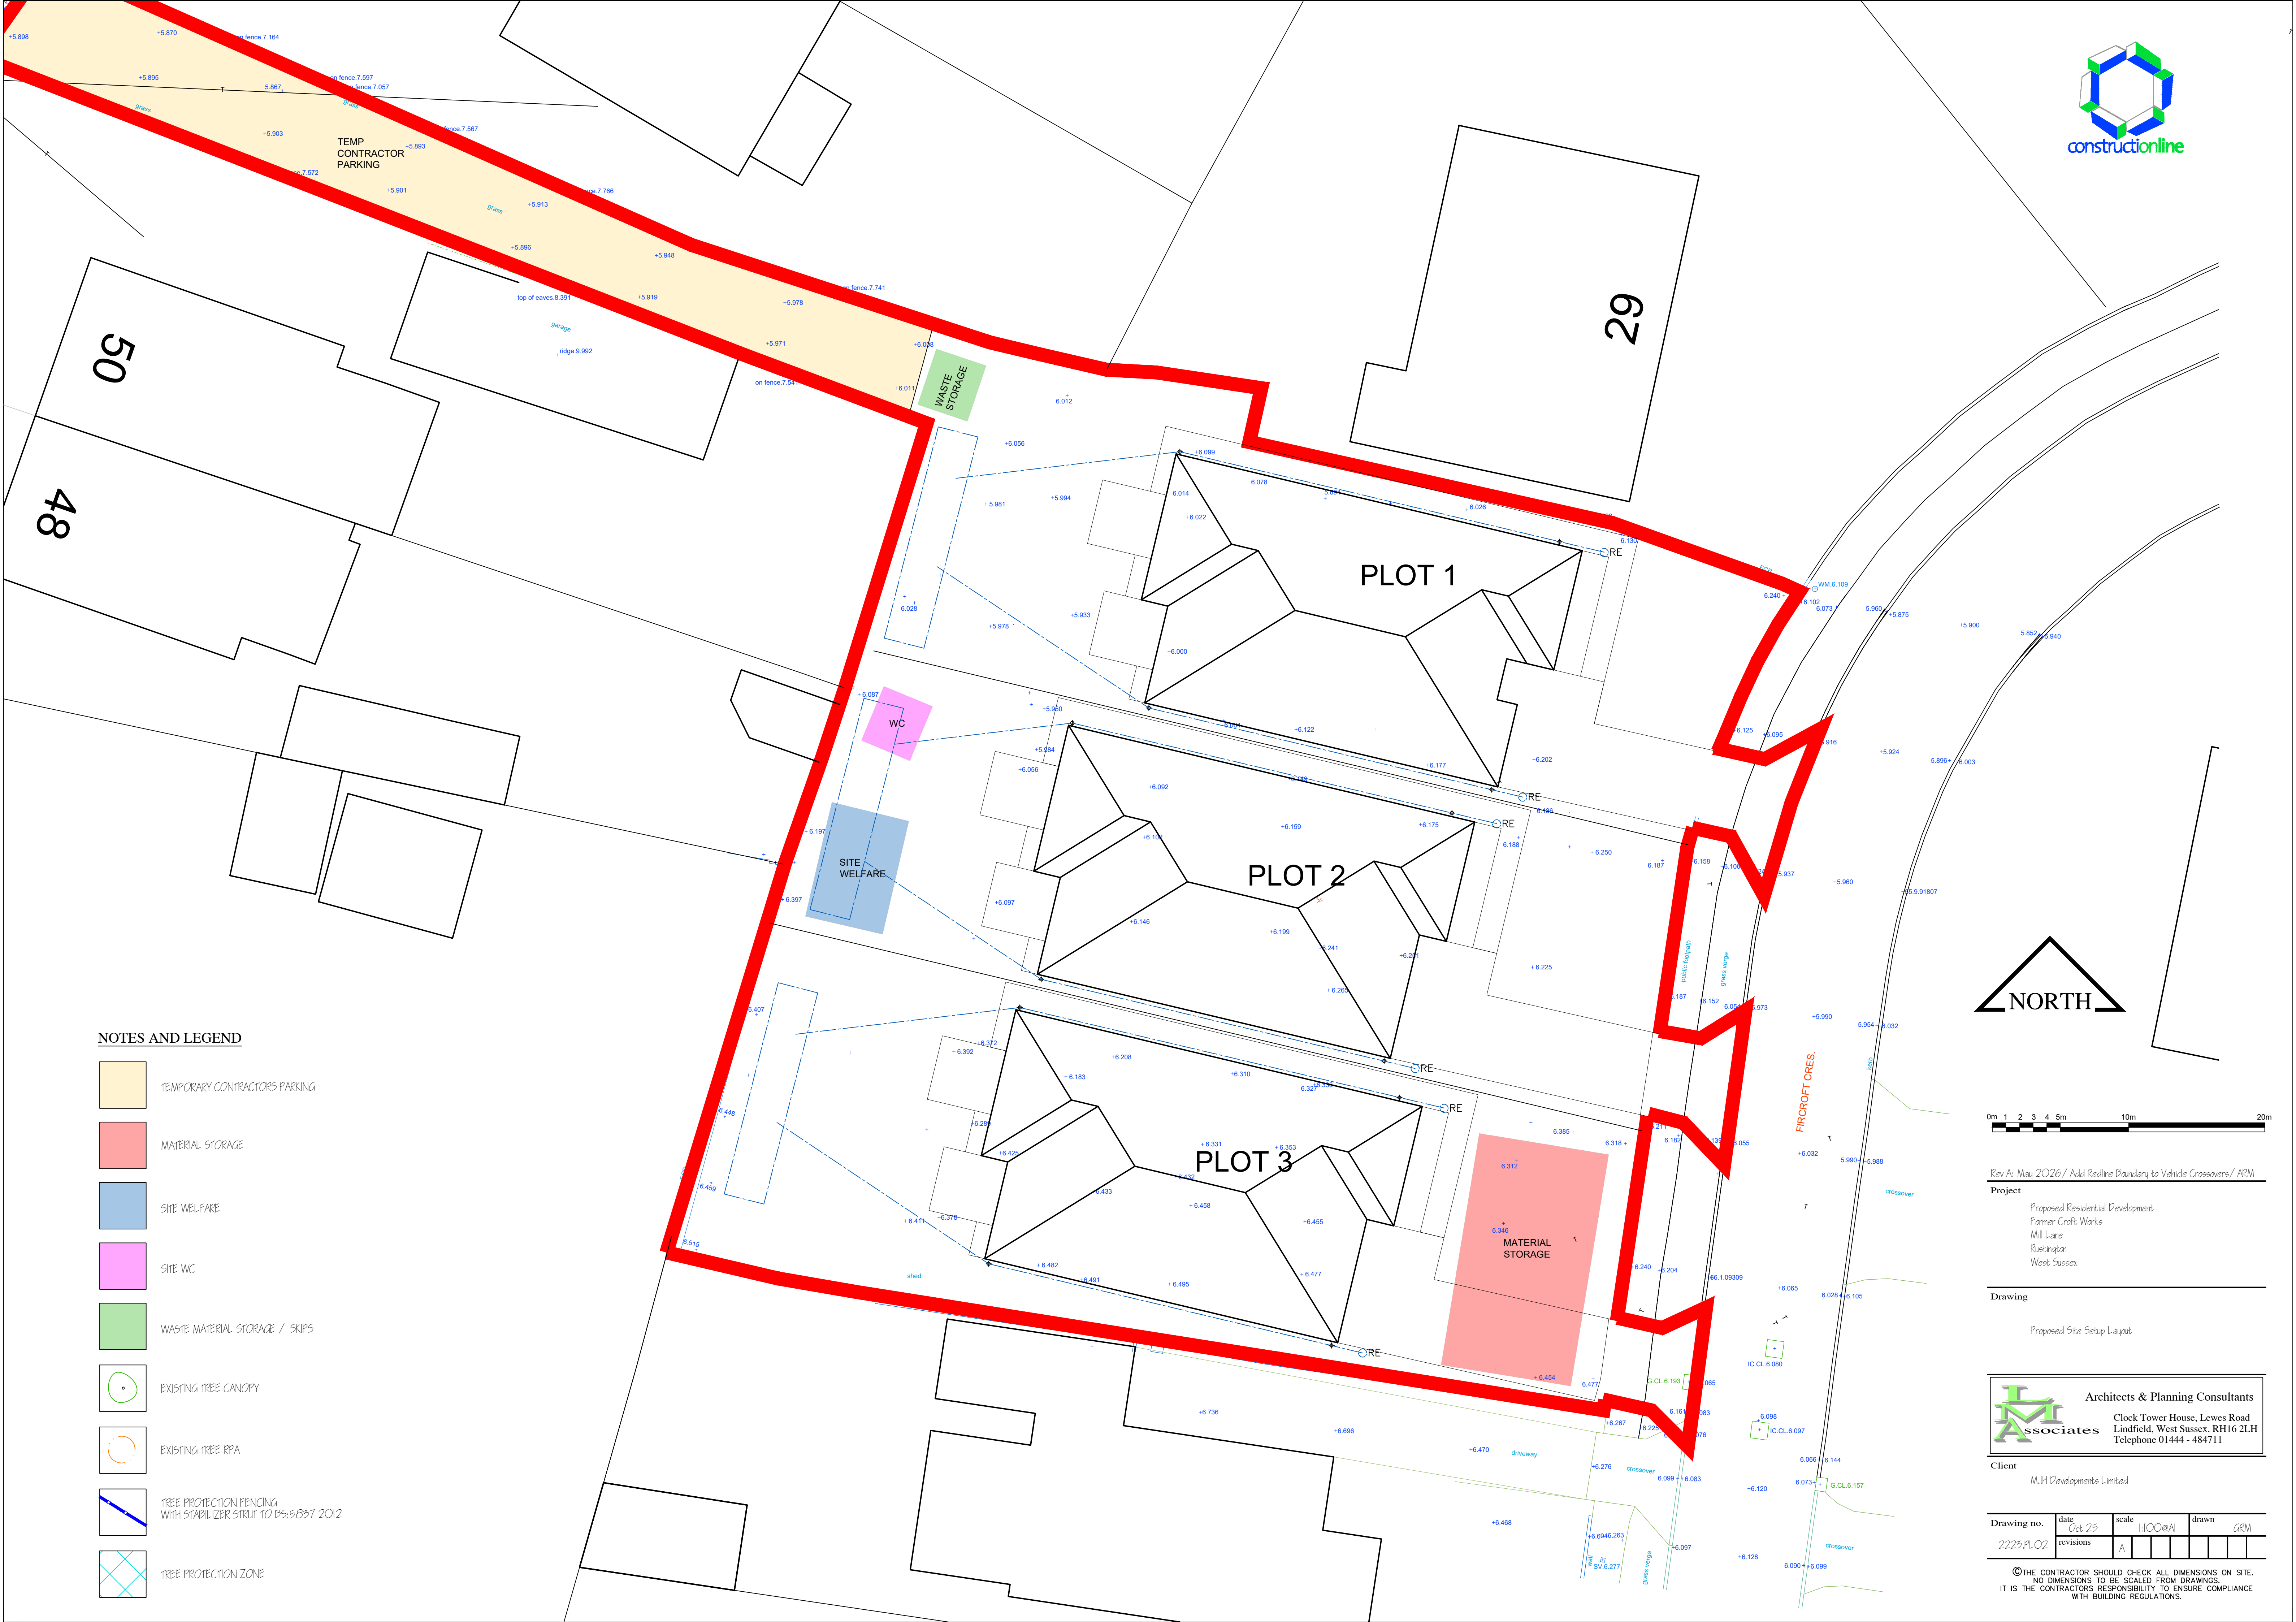
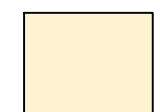


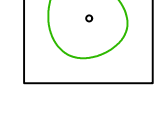

NOTES AND LEGEND

-  TEMPORARY CONTRACTORS PARKING
-  MATERIAL STORAGE
-  SITE WELFARE
-  SITE WC
-  WASTE MATERIAL STORAGE / SKIPS
-  EXISTING TREE CANOPY
-  EXISTING TREE RPA
-  TREE PROTECTION FENCING WITH STABILIZER STRUT TO BS:5837 2012
-  TREE PROTECTION ZONE

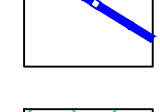

0m 1 2 3 4 5m 10m 20m

Rev A: May 2026 / Add Redline Boundary to Vehicle Crossovers / ARM

Project
Proposed Residential Development
Former Craft Works
Mill Lane
Rustington
West Sussex

Drawing
Proposed Site Setup Layout

Architects & Planning Consultants
Clock Tower House, Lewes Road
Lindfield, West Sussex. RH16 2LH
Telephone 01444 - 484711

Client
M.H Developments Limited

Drawing no.	date	scale	drawn
2223.P1.02	Oct 25	1:100@A1	GRM
	revisions	A	

© THE CONTRACTOR SHOULD CHECK ALL DIMENSIONS ON SITE.
NO DIMENSIONS TO BE SCALED FROM DRAWINGS.
IT IS THE CONTRACTORS RESPONSIBILITY TO ENSURE COMPLIANCE WITH BUILDING REGULATIONS.