





Existing Front Elevation 1:100 @ A3




Existing Rear Elevation 1:100 @ A3

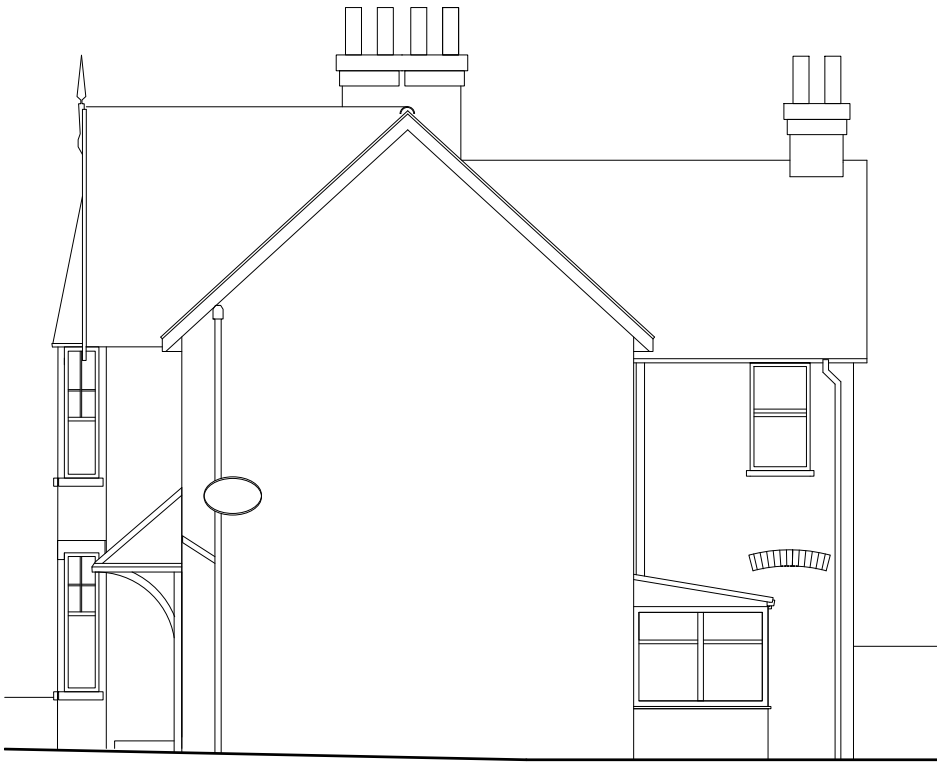


Existing Side Elevation 1:100 @ A3

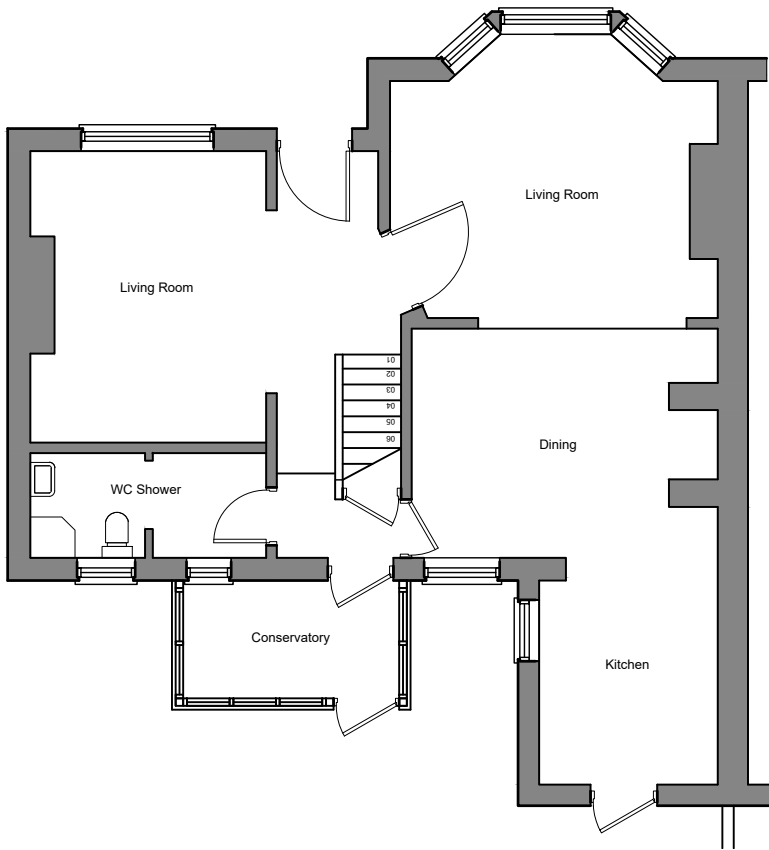

Existing Ground Floor Plan 1:100 @ A3

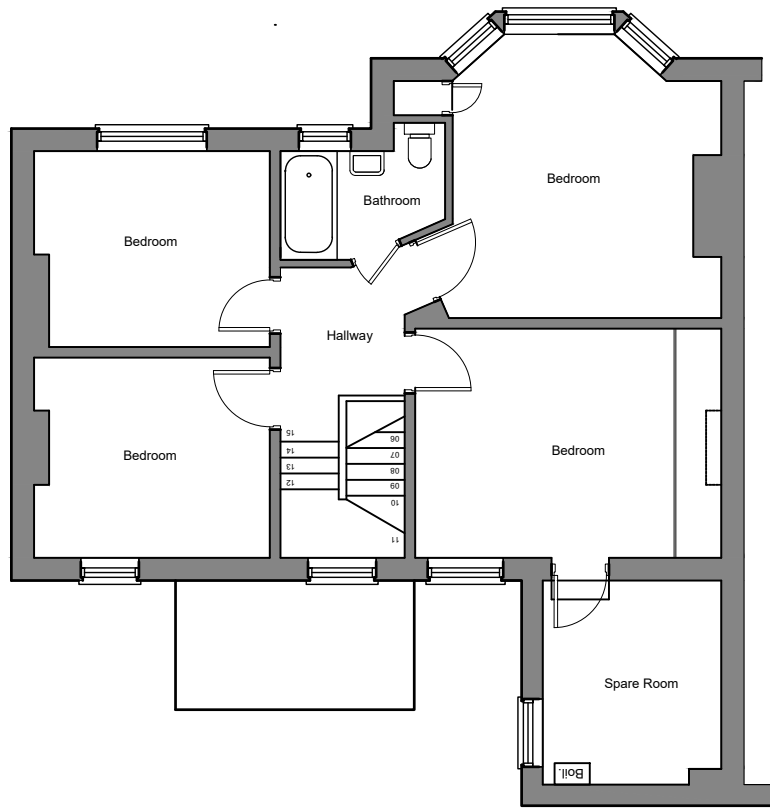

Existing First Floor Plan 1:100 @ A3

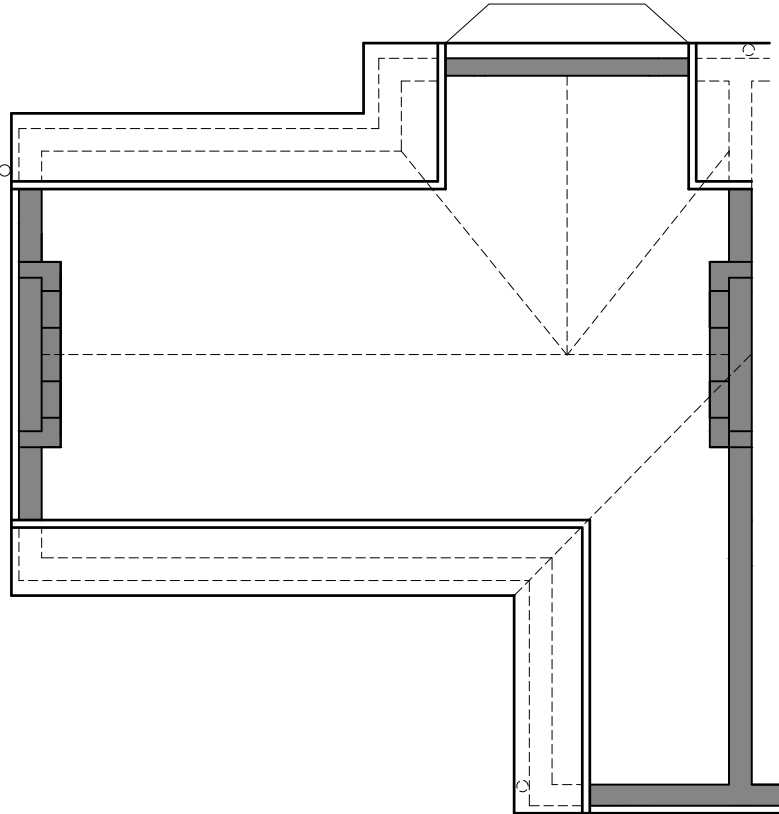

Existing Loft Plan 1:100 @ A3

A	29/03/22	Drawing title amended	MF
Rev	Date / Initials	Details	



PROJECT TITLE:
**31 BROADMARK LANE
EXTENSIONS AND ALTERATIONS**

DRAWING TITLE:
Existing Plans and Elevations

DRAWING No:	PL-002	REVISION:	
DATE:	16.04.22	STATUS:	Planning
JOB No:	0008	SCALE:	1:100 @ A3
DRAWN:	GZ	CHECKED:	MF

METERS @ 1:50	METERS @ 1:100	METERS @ 1:200	METERS @ 1:500	METERS @ 1:1250	Michael Friel Architects, 67 Church Road, Hove, BN3 2BD
1 2 3 4 5	1 2 3 4 5 6 7 8 9 10	1 2 3 4 5	10 15 20	10 20 30 40 50	