


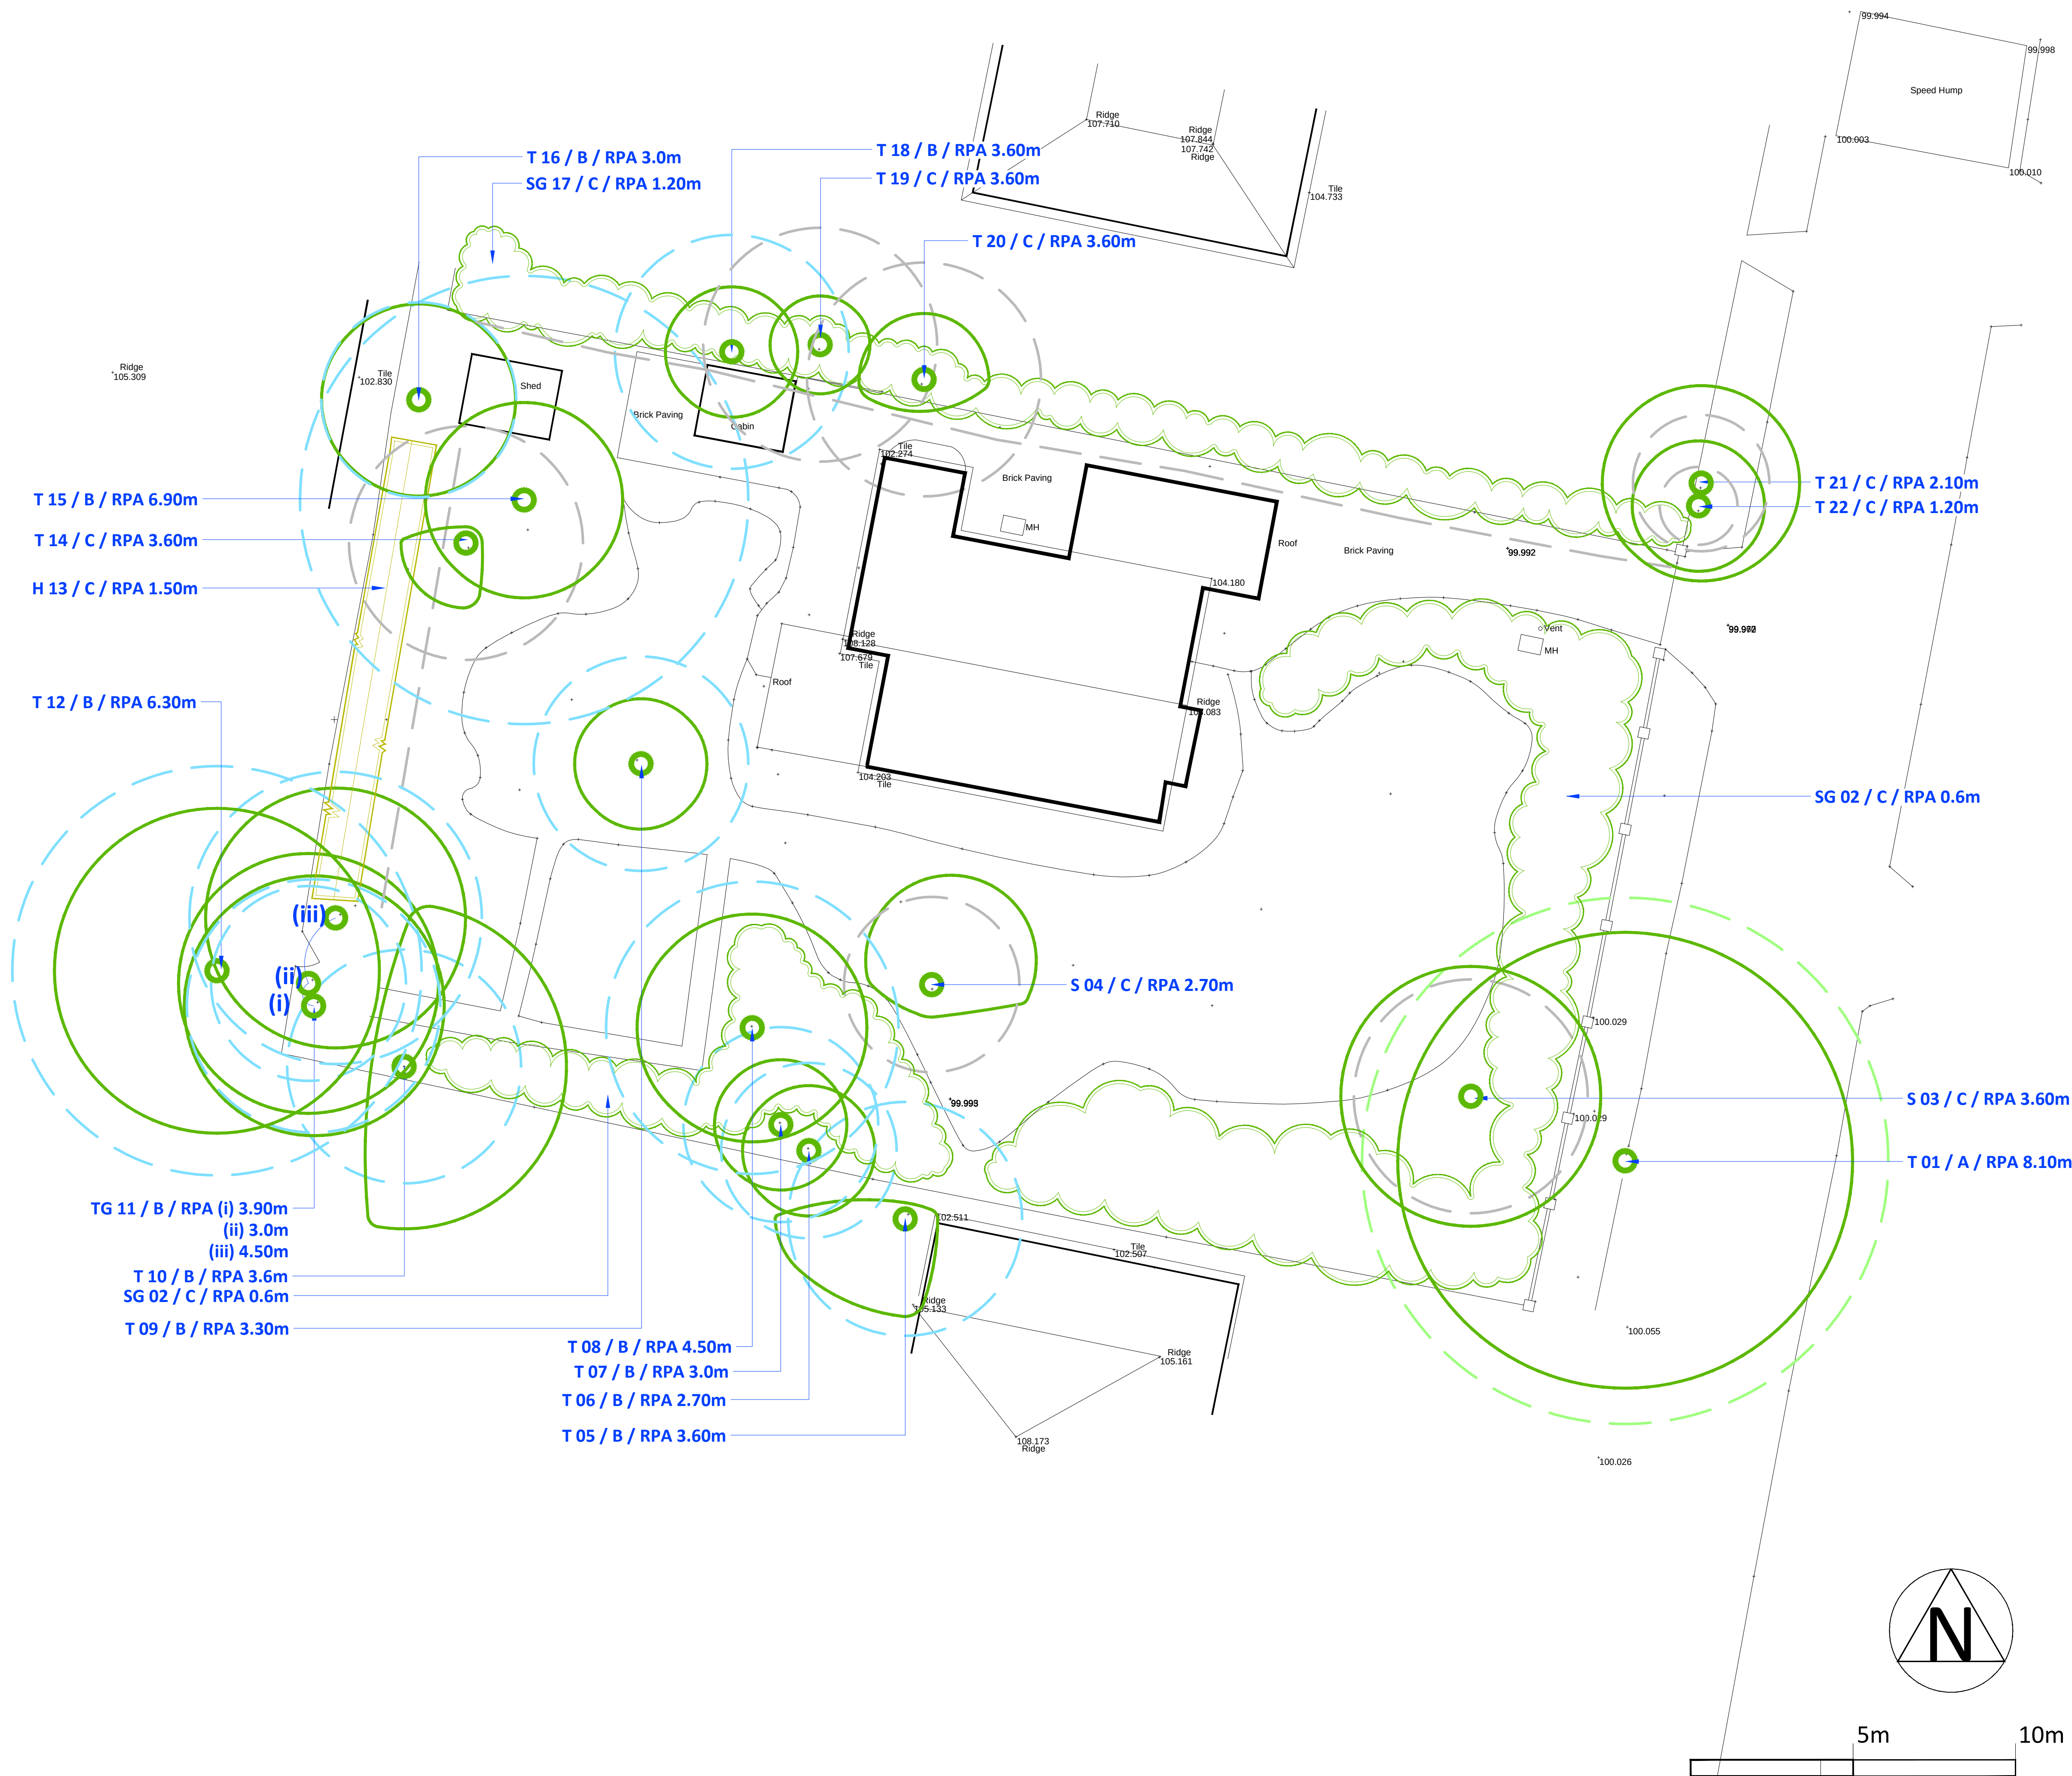

KEY

Existing Residential Dwelling

T 14

Tree and Shrub Numbers
Tree No. / Category / Tree Root Protection Area.

Existing Tree Specimens

Existing Shrub Groups

Existing Hedgerows

Category A Trees
Existing trees (root protection areas) assessed to be 'Category A': high quality and value.

Category B Trees
Existing trees (root protection areas) assessed to be 'Category B': moderate quality and value.

Category C Trees
Existing trees (root protection areas) assessed to be 'Category C': low quality and value.

NOTES

All tree surgery works are to be carried out by an appropriately qualified tree surgeon to BS 3998: 2010; Tree Surgery.

Refer to accompanying *Existing Tree Schedule* for further details.

The original of this drawing was produced in colour - a monochrome copy should not be relied upon.

The information contained within this drawing and accompanying *Existing Tree Schedule* is not intended as a safety audit and should not be interpreted as such.

REV	DESCRIPTION	DATE	INITIALS



Ramsay & Co

Landscape Architecture

The Studio, 68 Cuckfield Road, Hurstpierpoint, West Sussex, BN6 9SB
T: 01273 834 198 M: 07973 770047 E: landscape@ramsayandco.com

Project Title:
19 The Bramblings, Rustington, Bognor Regis

Mr. Jon Holmes

Drawing Title:
Tree Constraints Drawing

Scale: 1:100@A1	Drawn: AR	Date: 28-01-20
Drawing Number: RC0311 / 01	Revision: 00	