

Rear Elevation 53 Hawke Close
1:50

PROPOSED REAR
ELEVATION
HANDDED

NOTE 8 -

to be Chilled
for cement based
pointing and
cleaning
grey blue
Hardy plank


flat roof
to use
system

The long
column 3

pointed render

pointed brick

door
penetration

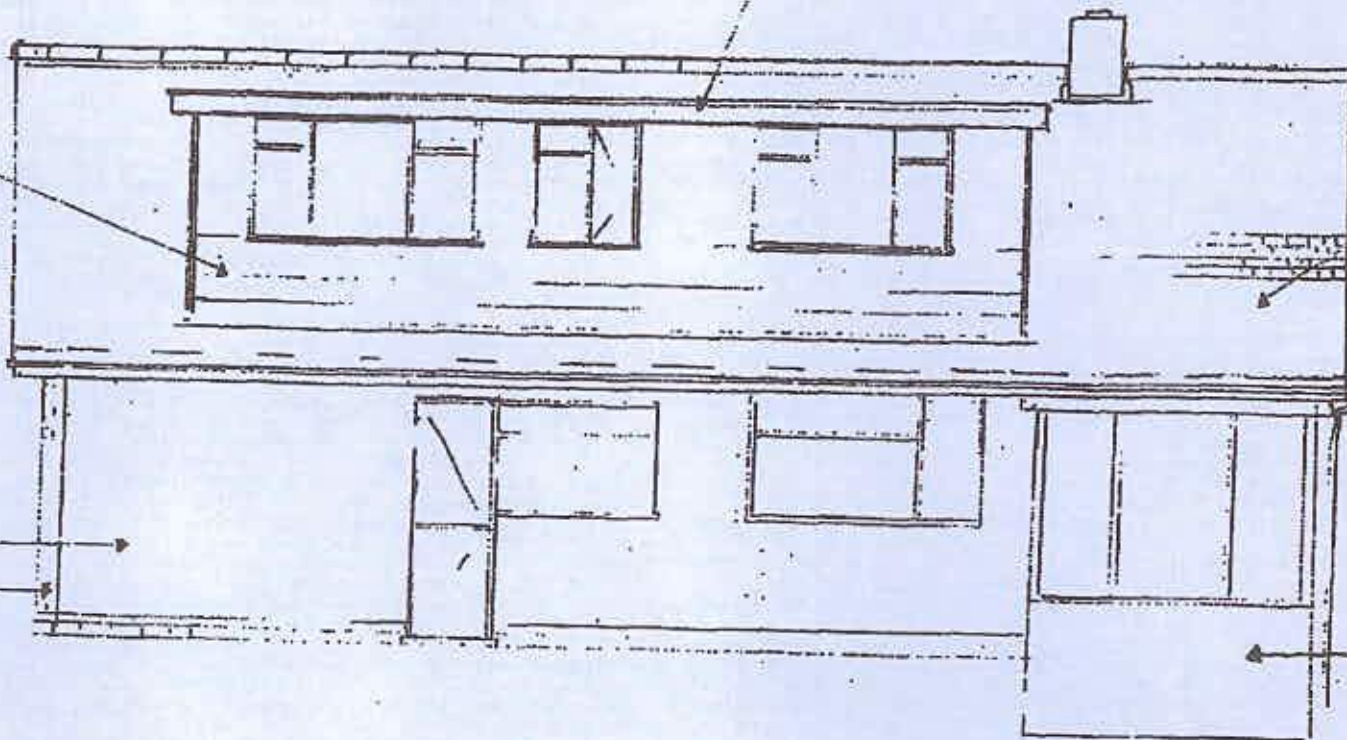

R/20/18/HH