


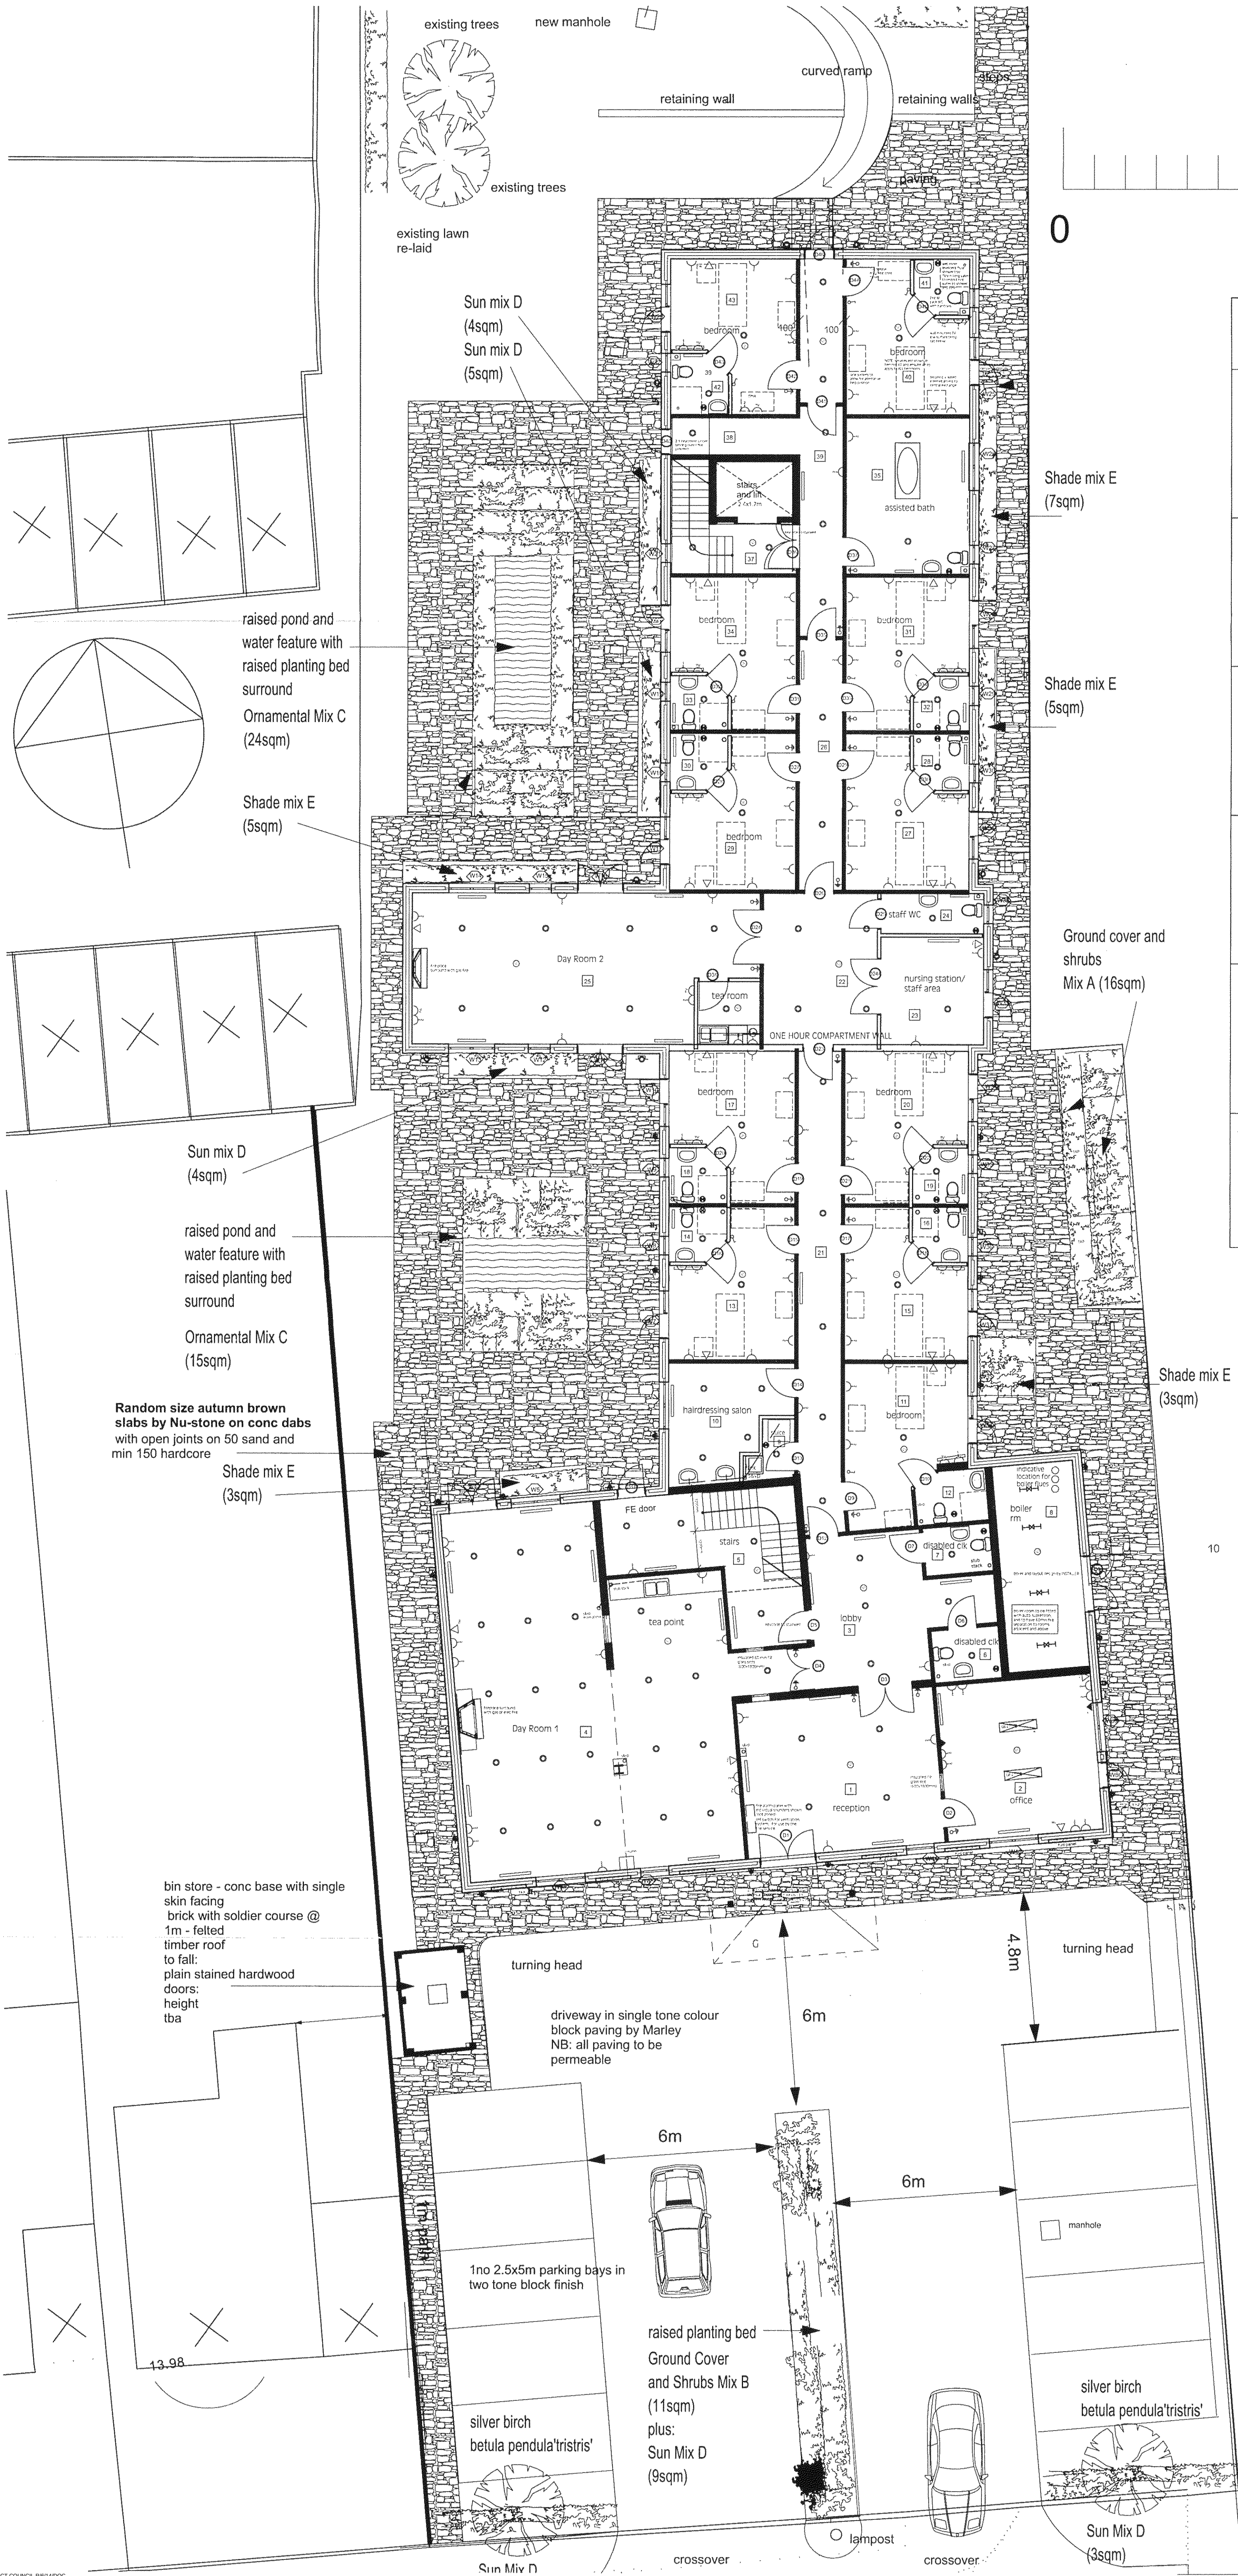

PLANT MIXES	Container size	spacing	Quantity
Ground Cover and Shrubs: MIX A			
Euonymus 'Emerald and Gold'	2litre	3/sqm	17no
Ceanothus thyrsiflorus 'repens'	3litre	Ditto	16no
Cotoneaster (low evergreen)	ditto	ditto	15no
Ground Cover and Shrubs: MIX B			
Euonymus 'Emerald and Gold'	2litre	3/sqm	9no
Lonicera pileata	3litre	Ditto	10no
Vinca major	ditto	ditto	14no
Ornamental: MIX C			
Mahonia aquifolium atropurpureum	3litre	3/sqm	34no
Skimmia japonica 'Foremanii'	3 litre	4/sqm	32no
Cornus alba 'sibirica'	3litre	3/sqm	37no
Sun Low Mix: MIX D			
Cistus 'silver pink'	3litre	3/sqm	12no
Achillea Moonshine	Ditto	Ditto	14no
Senecia Dunedin 'Sunshine'	ditto	ditto	13no
Shade Low Mix: MIX E			
Lonicera pileata	3 litre	3/sqm	20no
Cotoneaster dammeri 'Coral Beauty'	Ditto	Ditto	26no
Pittosporum tenuifolium 'Tom Thumb'	ditto	ditto	23no
STANDARD TREES			
betula pendula 'Tristis' (street frontage)	Size		No
	Girth 16-18cm		2no
Max ht 14m	7m		

MANOR ROAD BUILDING, FAIRLIGHT CARE HOME
Rustington

PARKING FORECOURT AND LANDSCAPING PLAN

OP owen powell architects
17 Reigate Road Brighton SUSSEX BN1 5AJ
01273 69 44 55
op@owen-powell.co.uk

1:100@A1

first issue
30.3.2012

1118/40/C