



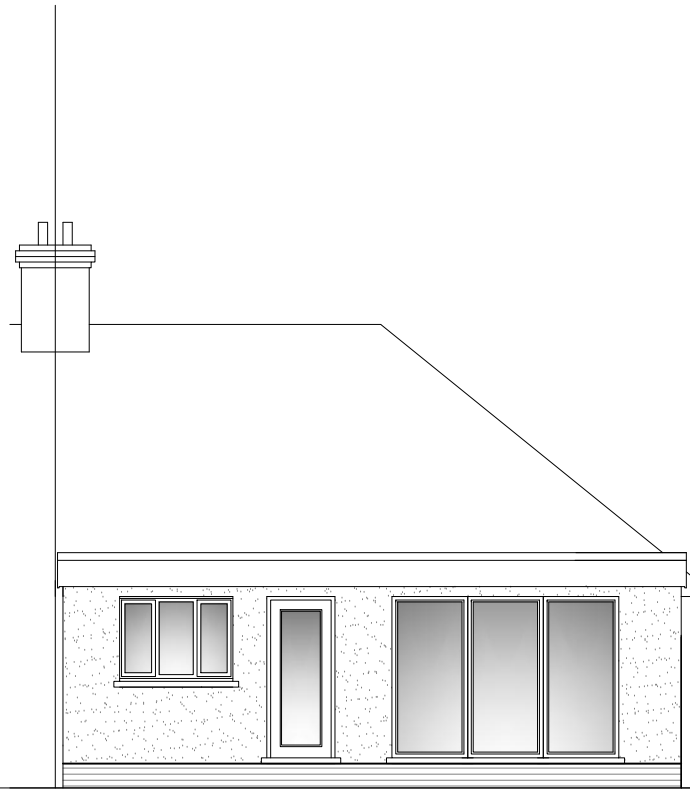

REAR ELEVATION (EAST)

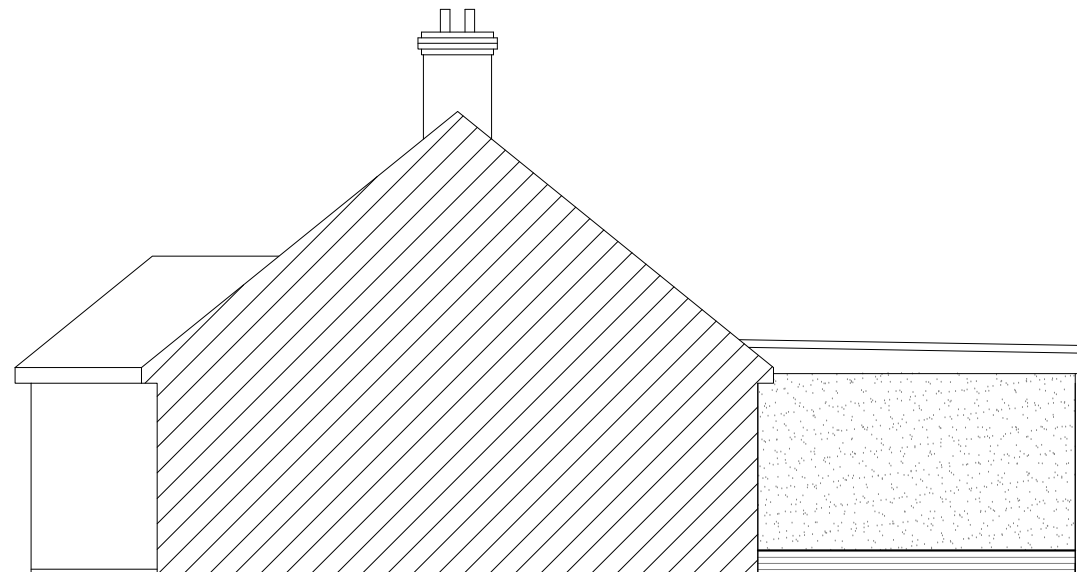

SIDE ELEVATION (NORTH)



SIDE ELEVATION (SOUTH)

MATERIALS:-

ROOF - FLAT

WINDOWS AND DOORS - UPVC OR ALUMINIUM DOUBLE GLAZED

WALLS - BLOCK AND RENDER.



Michael Pearce & Associates Ltd
Chartered Surveyors - Architectural Consultants

Tel 01903 786839
Mob 07812 195560
e-mail:michael@mpa-surveyors.co.uk

REAR EXTENSION & ALTERATIONS
6 WAVERLEY ROAD, RUSTINGTON.
WEST SUSSEX. BN16 2DX.

DRW NO 5 SCALE 1/100
PROPOSED ELEVATIONS