


57 North Lane
Rustington
BN16 3PP

Ground Floor
Plans as house
Stands April 14

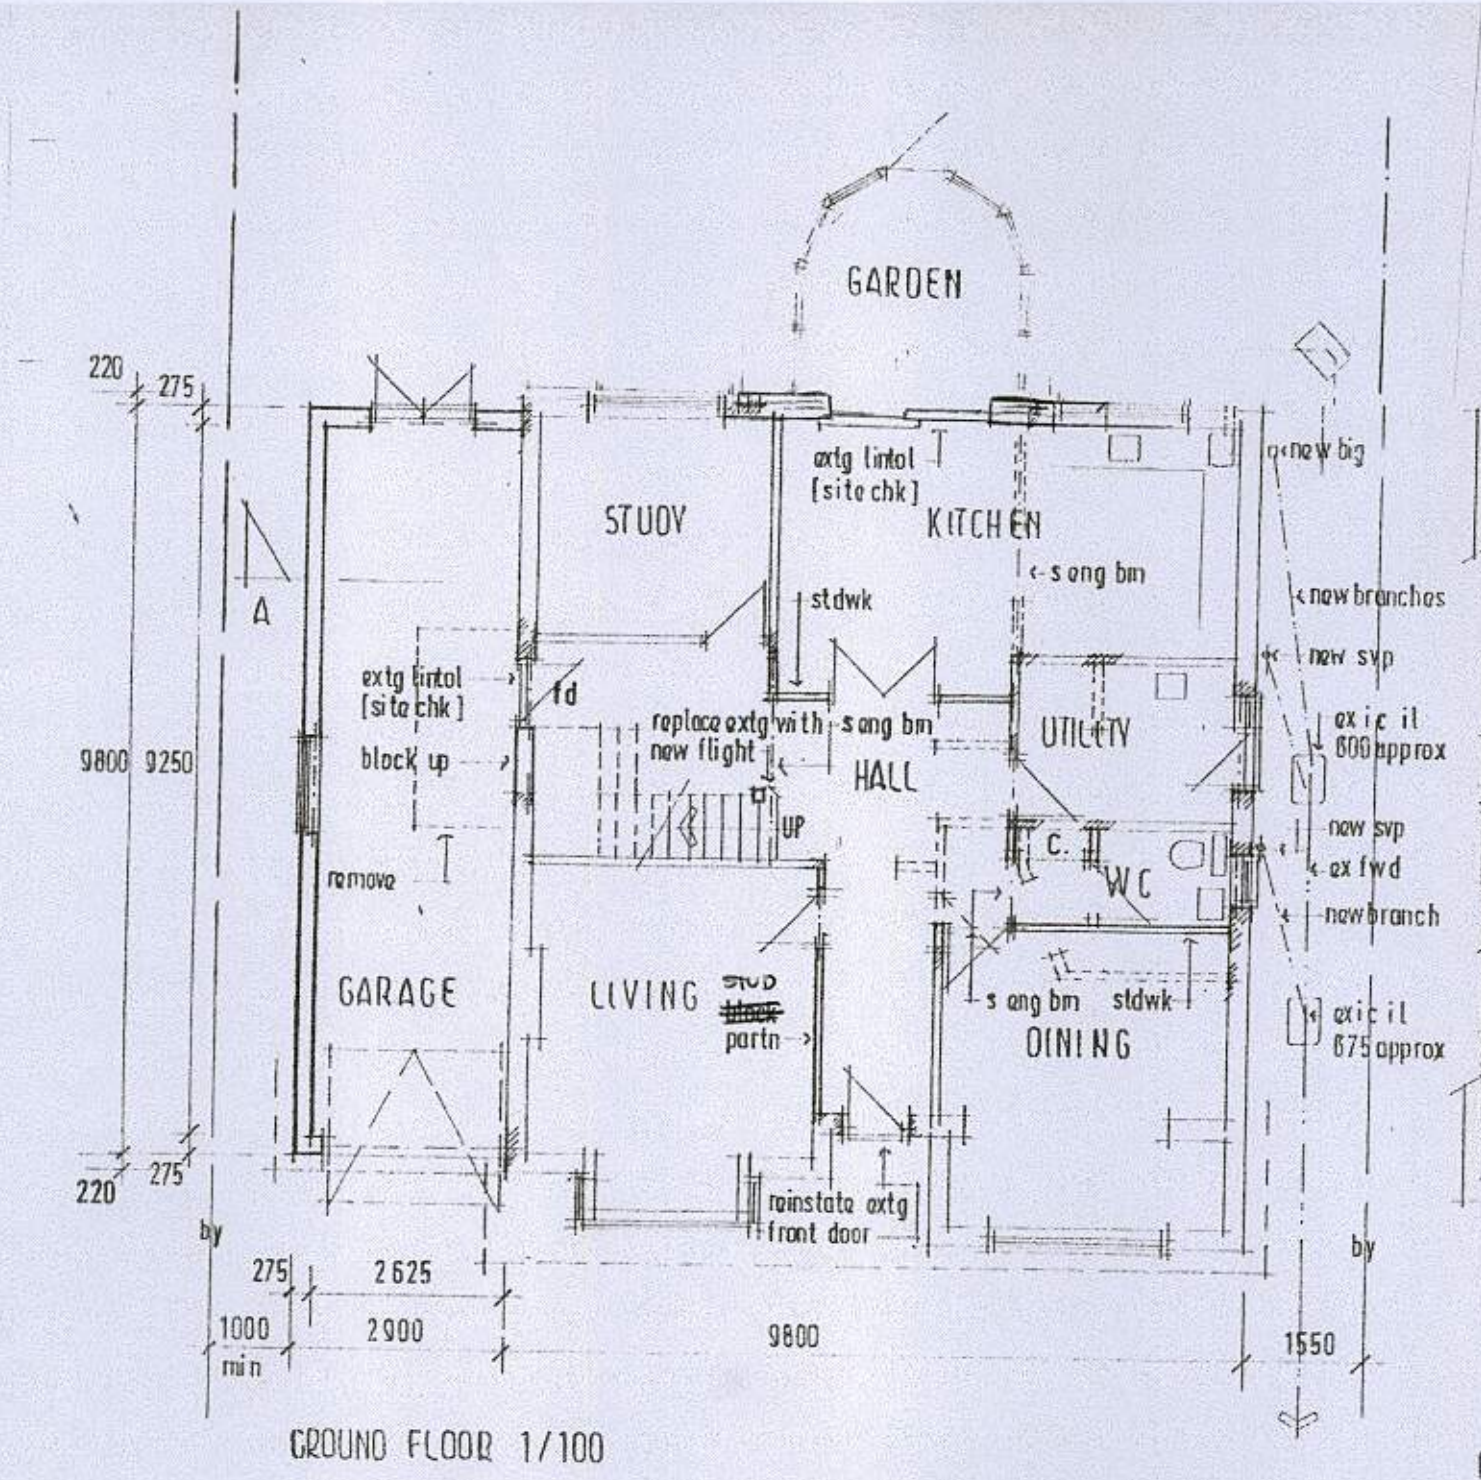

F11