


EXTG F.W.D. SITE CHECKED AT START OF WORKS

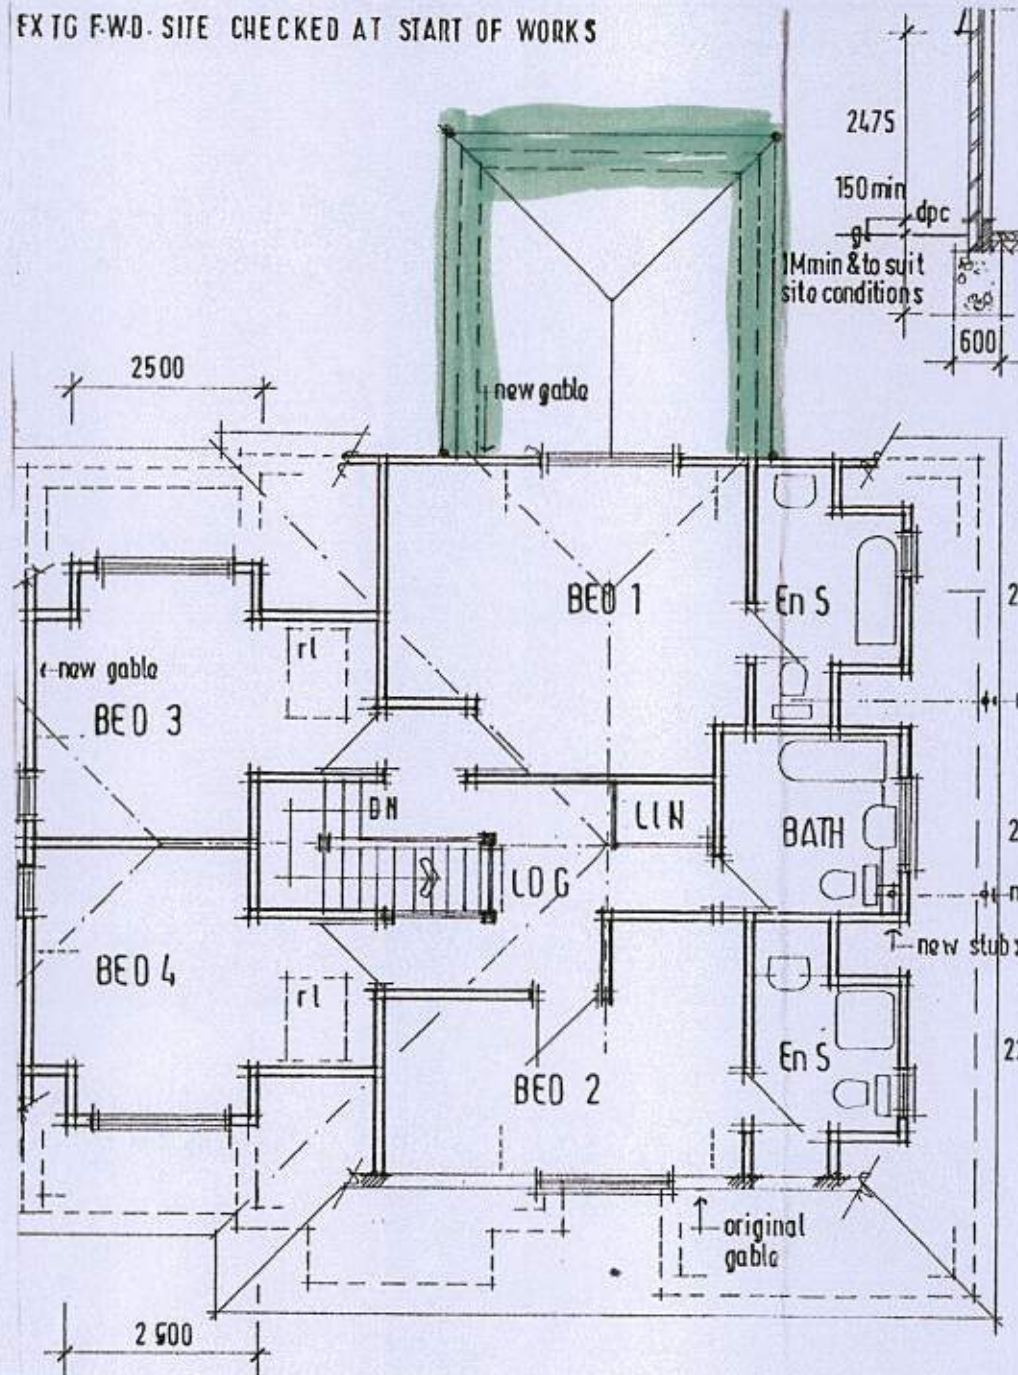

57 North Lane
Rustington
BN16 3PP

Plans as passed
R/217/10
Showing in green
The not yet built
Garden Room