
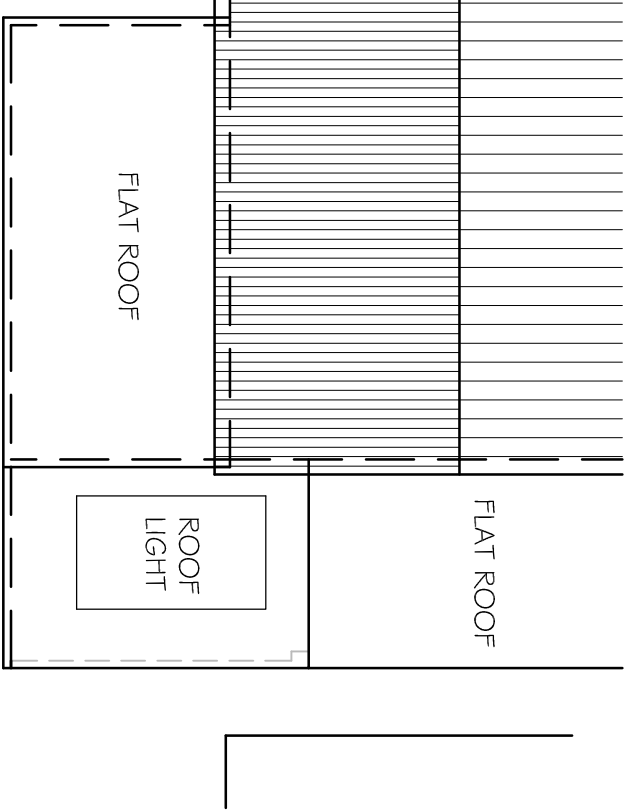
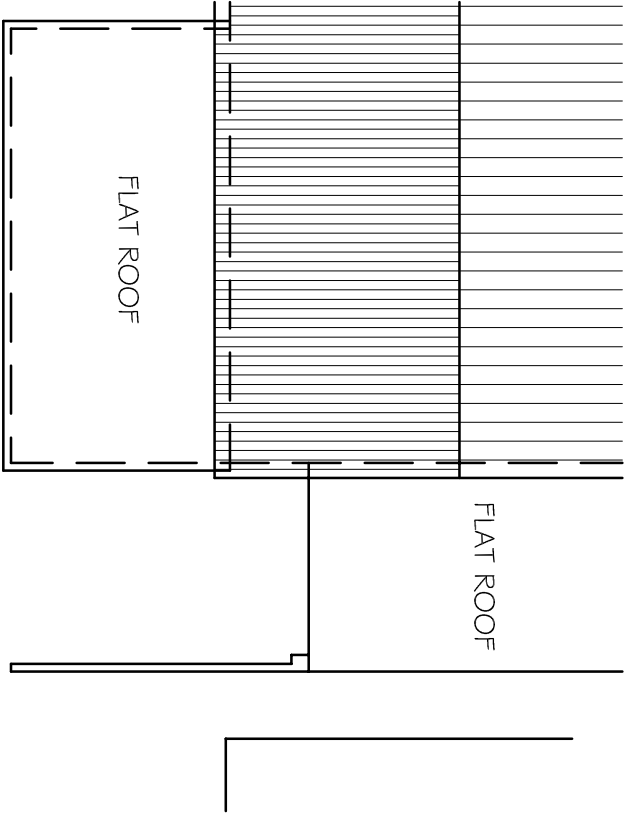


NOTES
WRITTEN DIMENSIONS TO BE TAKEN IN PREFERENCE TO SCALE, AND ARE TO BE CHECKED ON SITE PRIOR TO COMMENCING WORK. THIS DRAWING IS TO BE READ IN CONJUNCTION WITH ALL OTHER DOCUMENTS RELATING TO THIS PROJECT. ANY DISCREPANCIES ARE TO BE REFERRED IMMEDIATELY TO THE ARCHITECT. THIS DRAWING IS COPYRIGHT, AND SHOULD NOT BE USED OR REPRODUCED WITHOUT PERMISSION. IT IS THE CONTRACTOR'S RESPONSIBILITY TO ENSURE COMPLIANCE WITH THE BUILDING REGULATIONS.

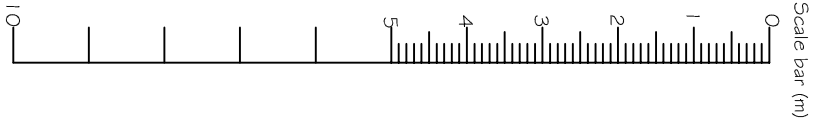

CHARTERED BUILDING SURVEYORS

SLOANE
BROWN

ARCHITECTURAL SERVICES

Unit 3b Woodhorn Business Centre
Woodhorn Lane
Oving Chichester
West Sussex PO20 2BX
Tel 01243 774764
www.sloaneandbrown.co.uk

A	VARIOUS AMENDMENTS	08.04.19
REV	DESCRIPTION	DATE
PROJECT		
29 TASMAN CLOSE		
RUSTINGTON		
WEST SUSSEX		

DRAWING TITLE
EXISTING AND PROPOSED PART
ROOF PLANS

CLIENT
MR & MRS SLITCH

SCALE	DRAWN BY	DATE
1:100 @A3	FLB	APR 19
DWG NO	859/03	REV.A