
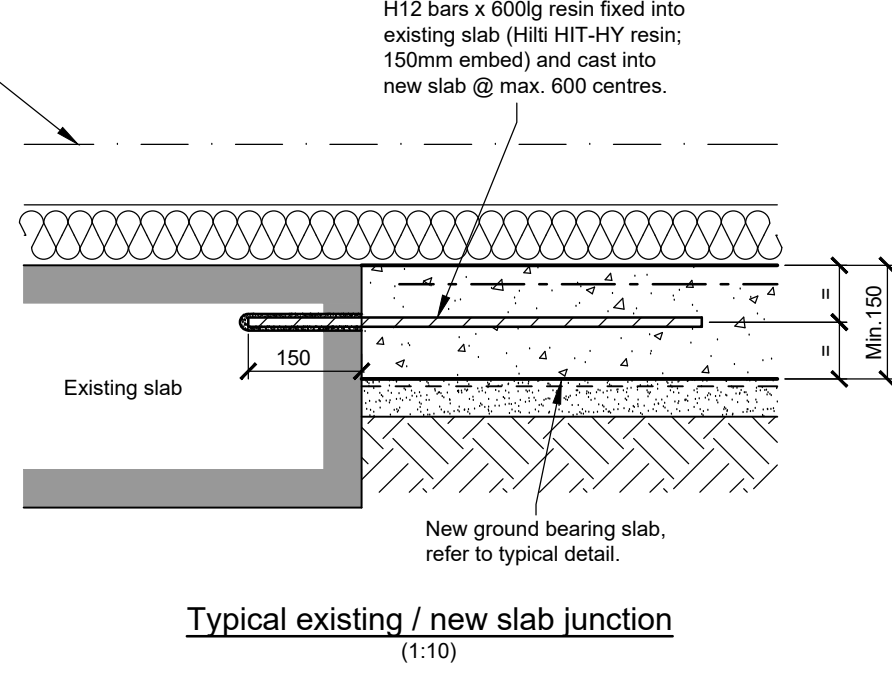
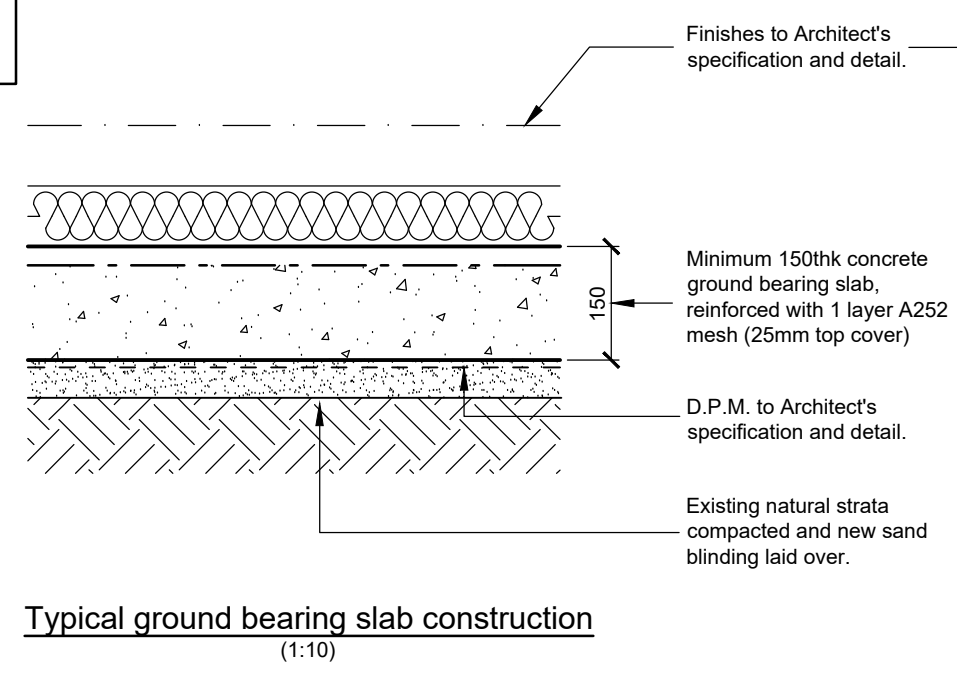
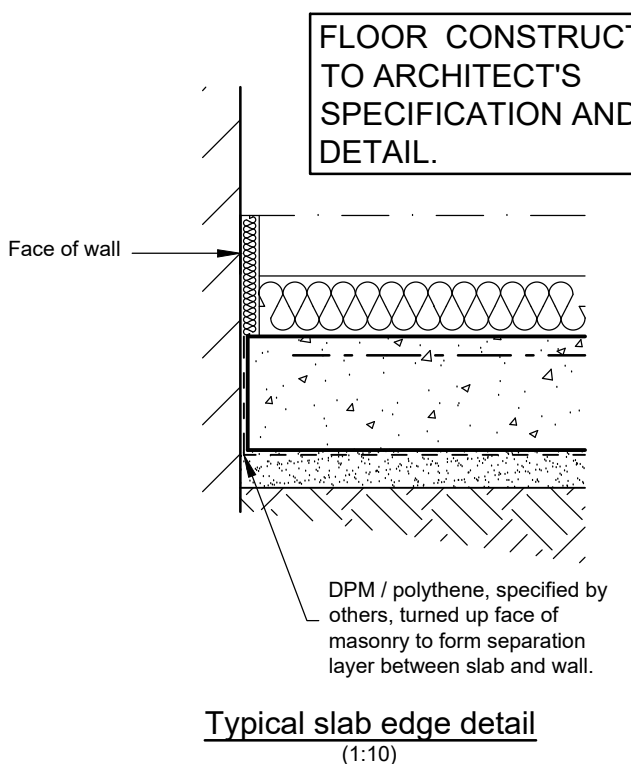
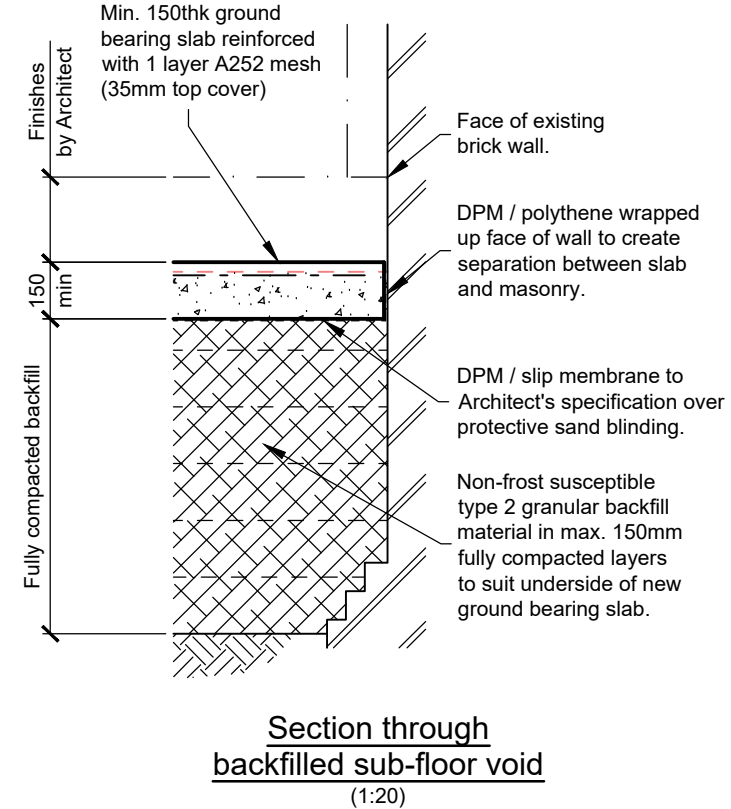
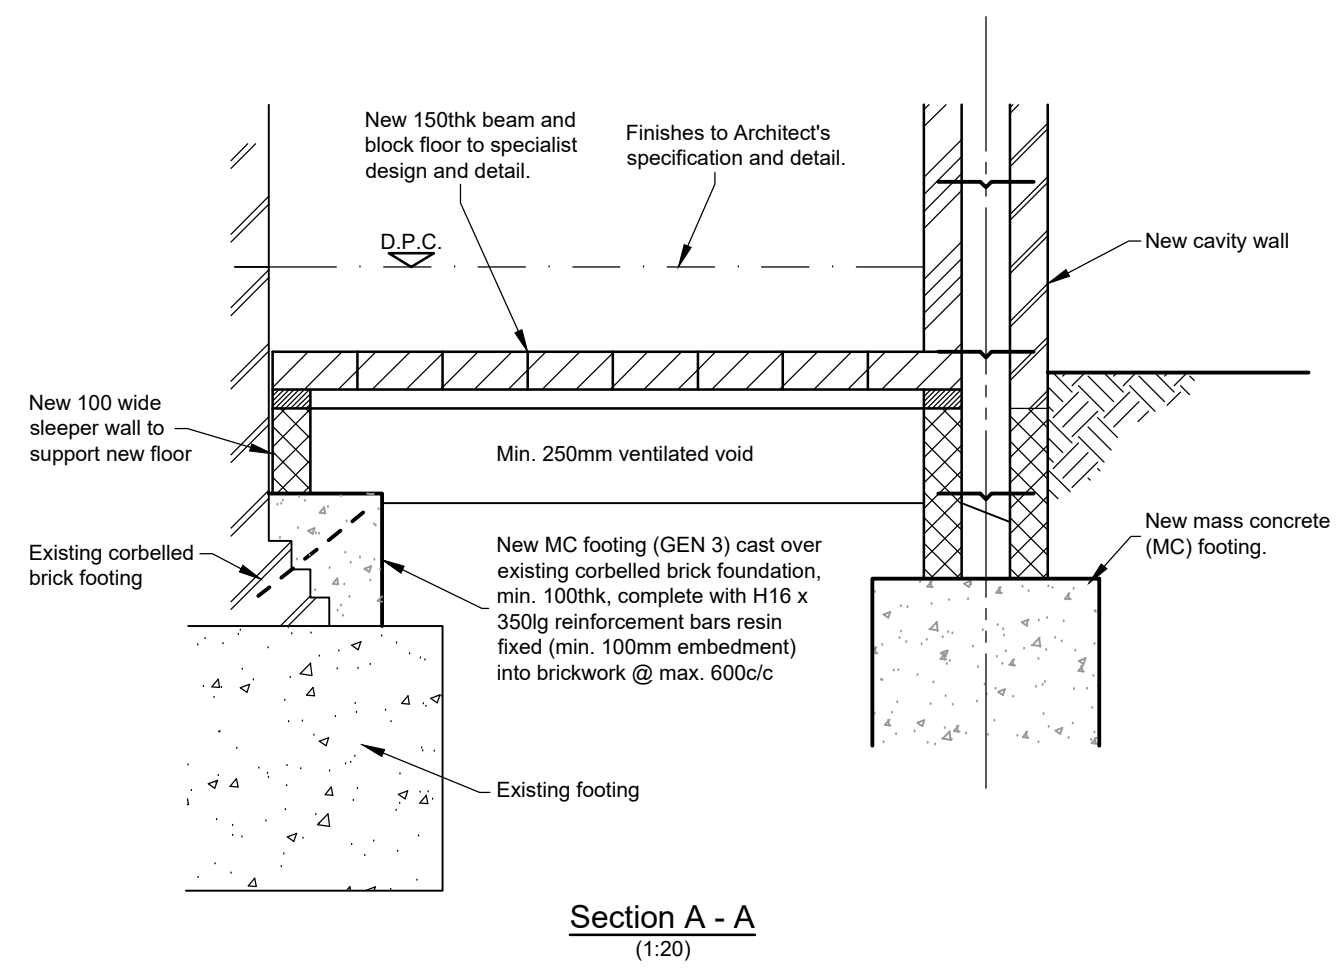


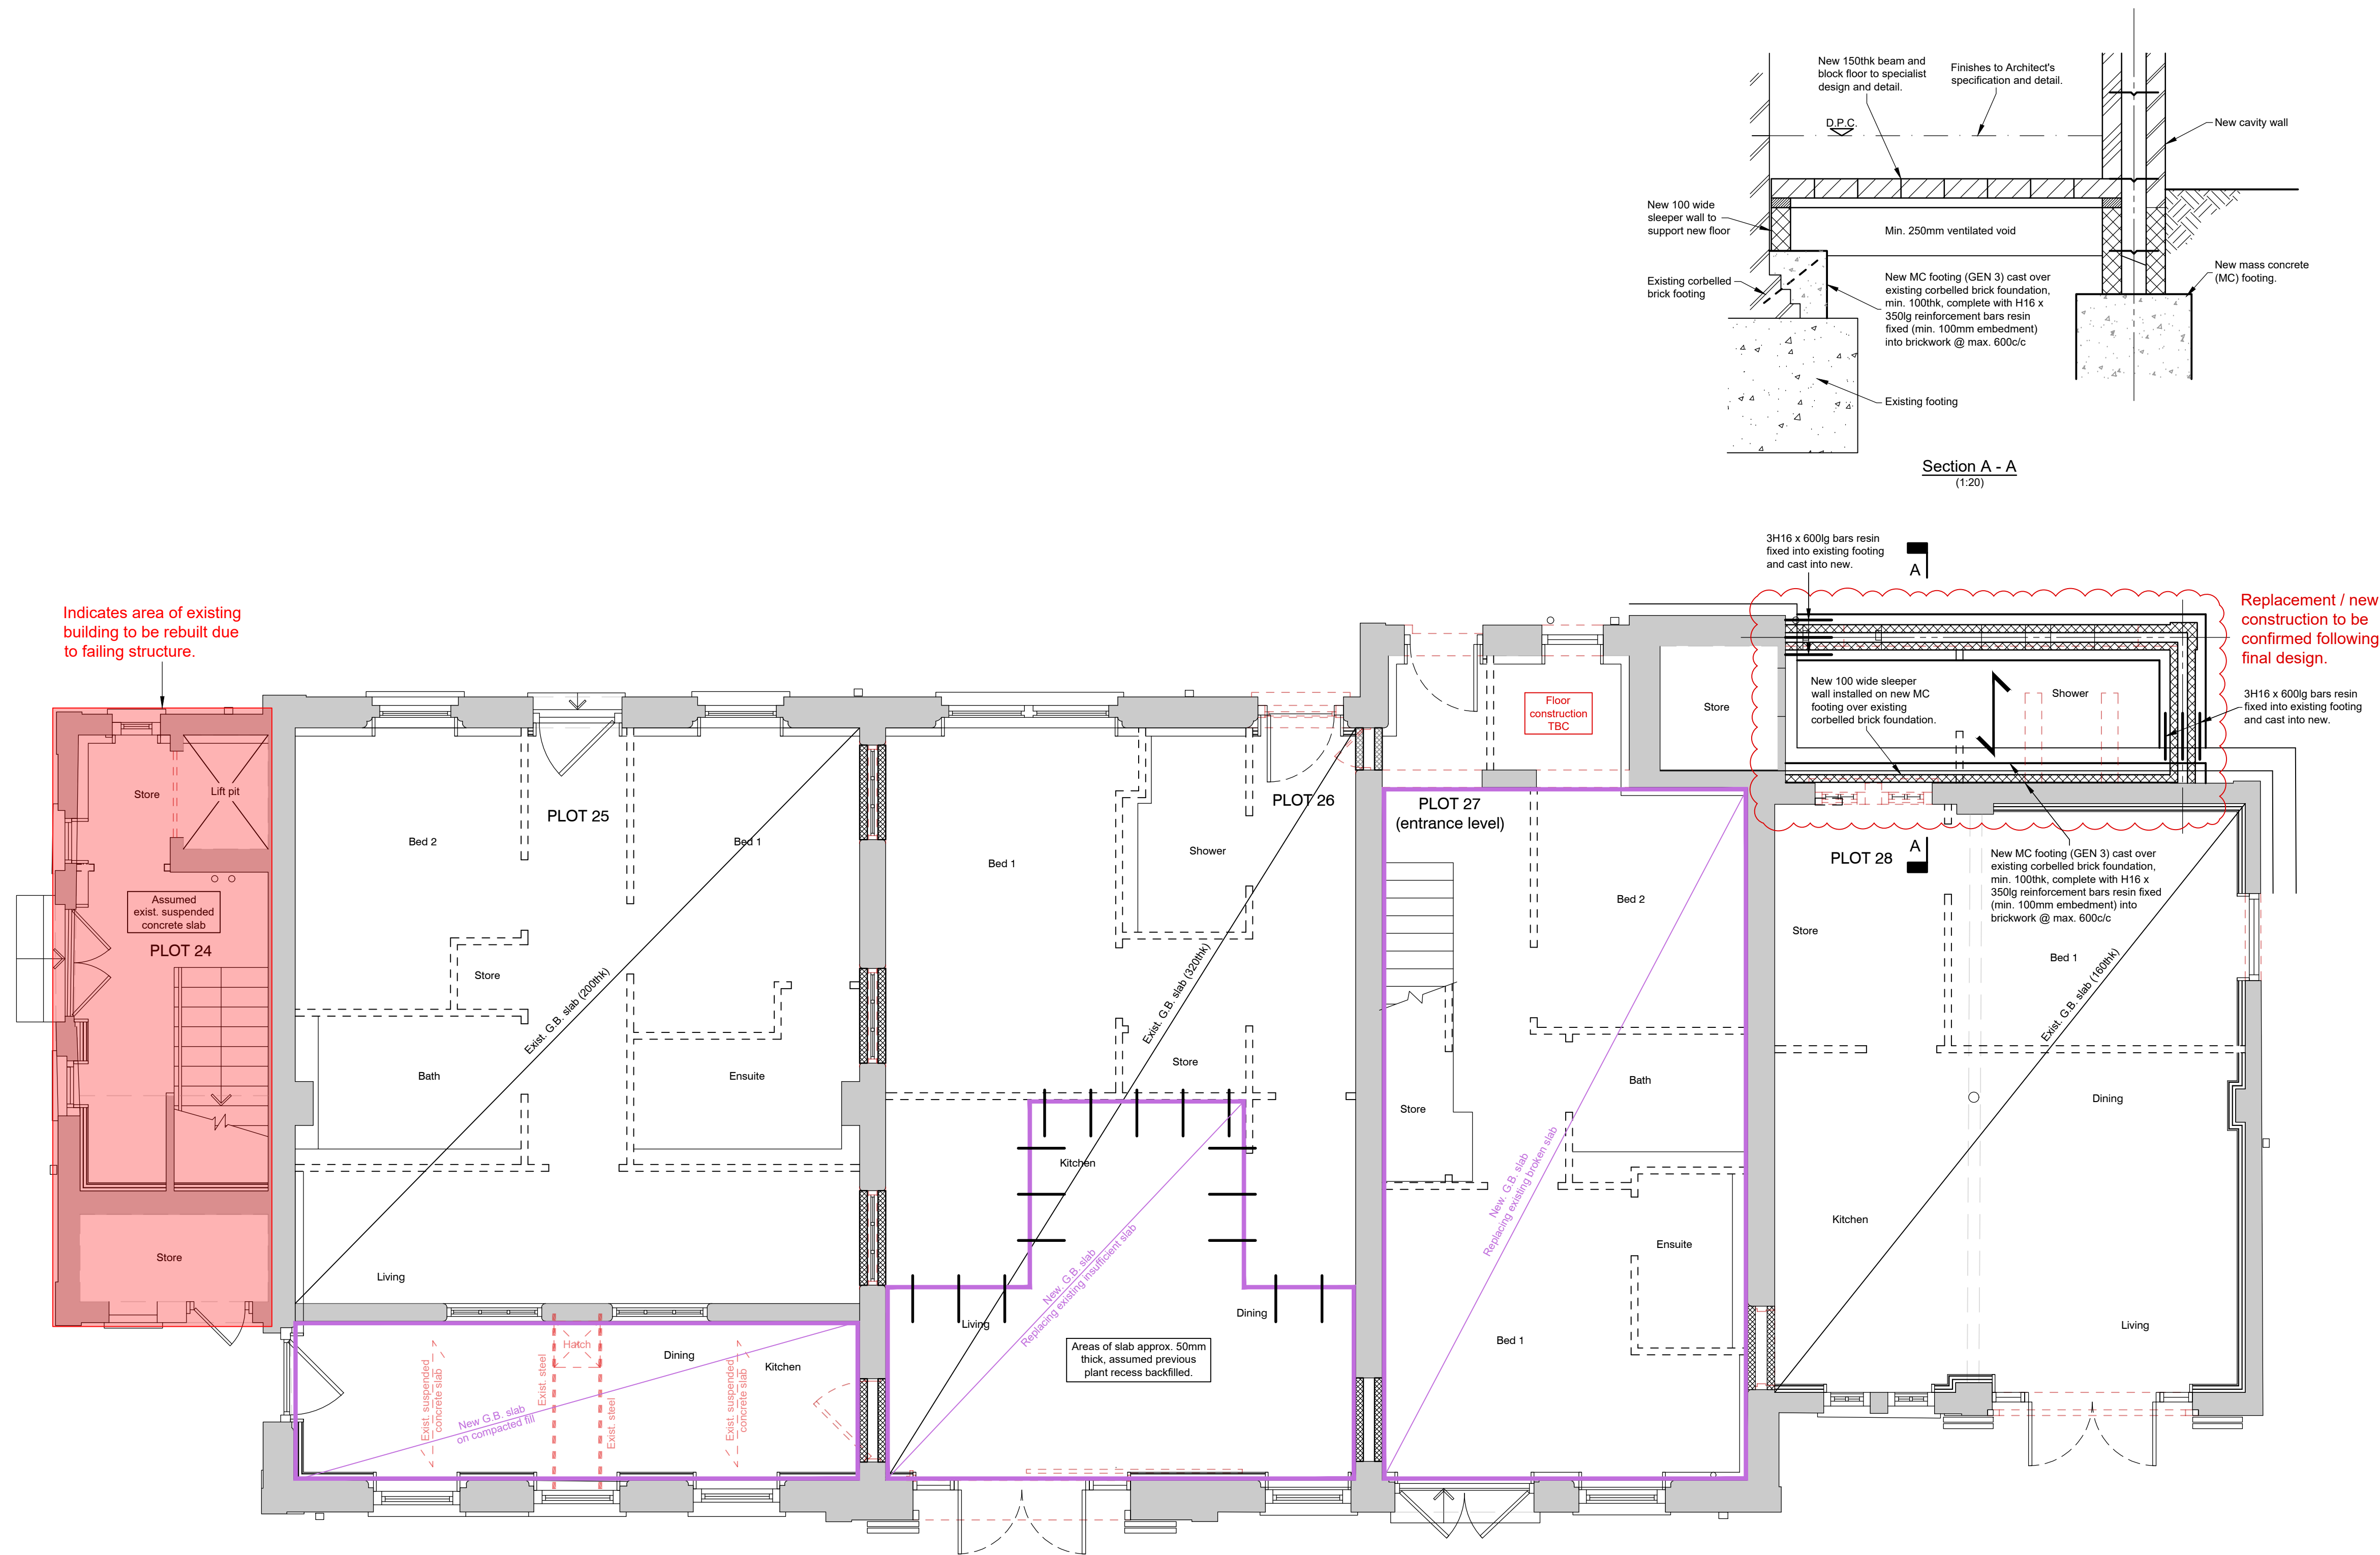

P1	09.12.25	Issued for discussion / design review		JM
MK	DATE	REVISION		BY
JOB TITLE				
Rustington Convalescent Home Sea Road, BN16 2LZ				
CLIENT				
MACAR Developments				
SCALES			DRG. SIZE	
1:50 @ A1 1:100 @ A3			A1	
DATE	ENG / TECH RC / JM		CHECKED	
Aug 25				
DRAWING TITLE				
Laundry Building Substructure general arrangements, sections and details, including internal remedial work details.				
STRUCTURAL AND CIVIL CONSULTING ENGINEERS				
Forder House, High Street, Burton, Petersfield, Hampshire GU31 5RX		Telephone: 01730 266944 www.andrewsnewby.co.uk		
		 ANDREWS NEWBY PARTNERSHIP		
Andrews Newby Partnership is the trading name of Andrews Newby Partnership Limited, registered in England and Wales, Company No 13098041, registered address Forder House, High Street, Burton, Petersfield, Hampshire. GU31 5RX				
DRAWING No.		5279 / 60		REVISION
				P1