



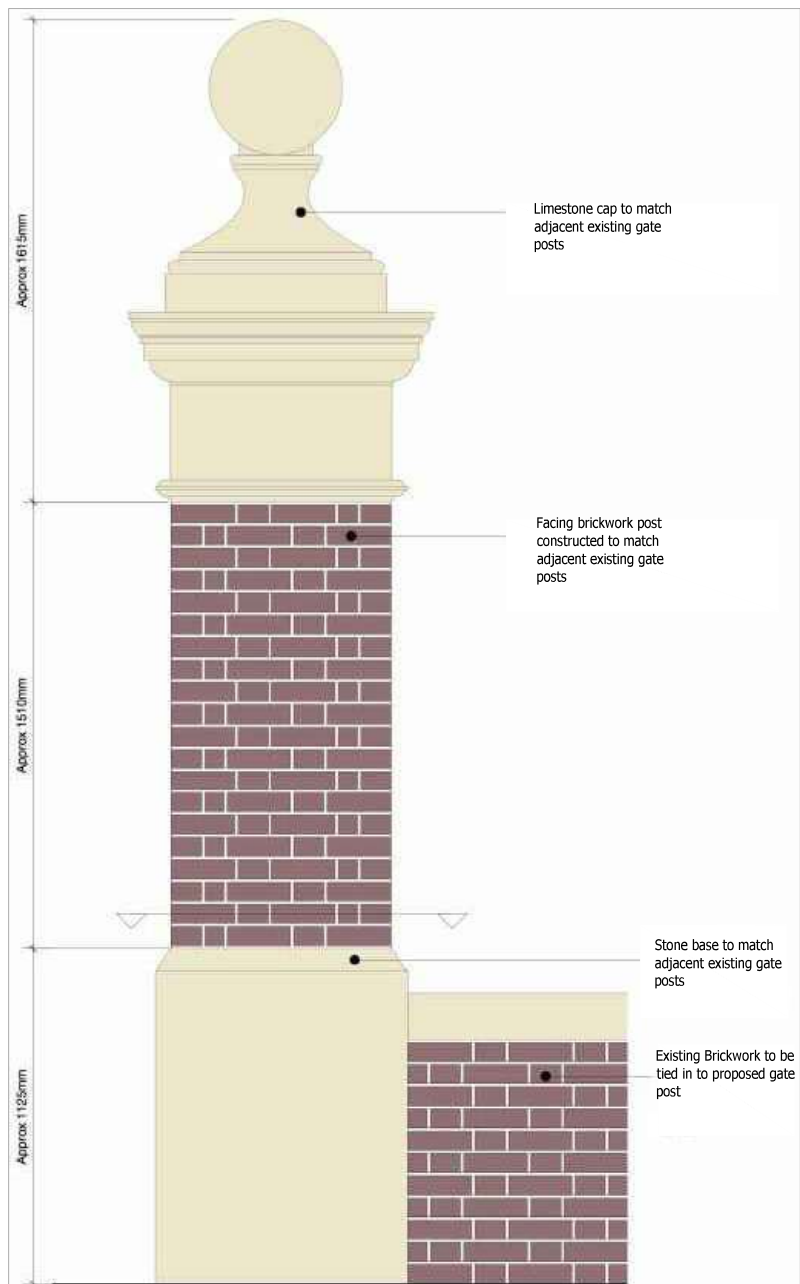

ELEVATION OF PROPOSED PIER (FRONT)

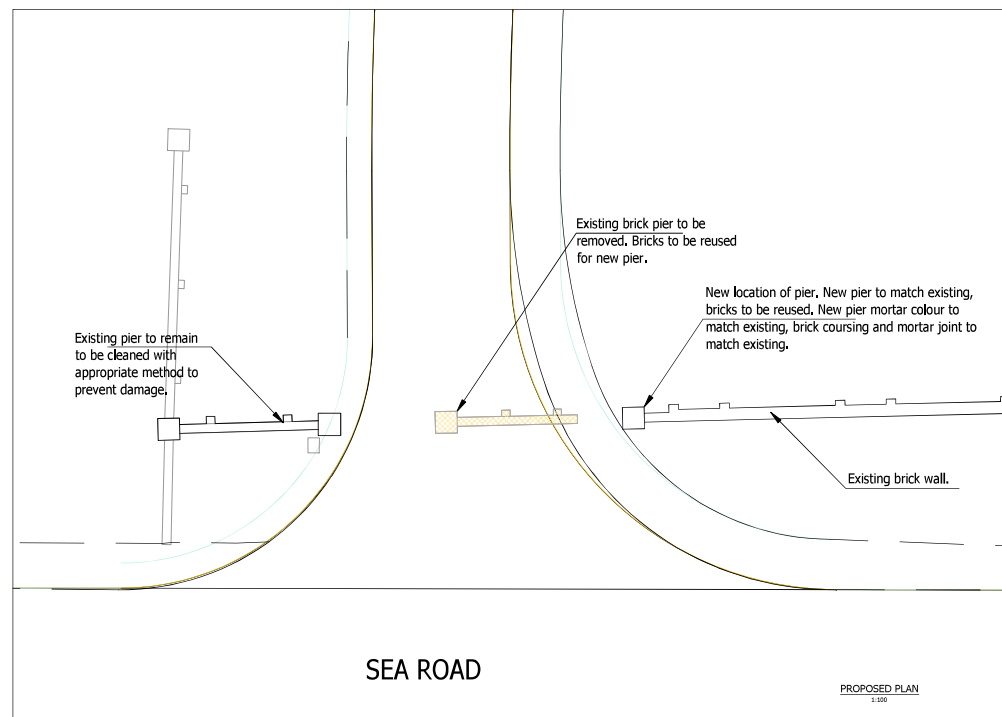

PHOTOGRAPH OF EXISTING PIER

Rev	Amendments			Date	Drawn
Status	PLANNING				
Client	SIGMA HOMES (RUSTINGTON) LTD				
Architect					
Project	RUSTINGTON CONVALESCENT HOME, SEA ROAD				
Title	PROPOSED RELOCATION OF EXISTING BRICK FEATURE PIER				
Date	APRIL 2026		Scale	AS SHOWN	
Quoted for					
macar. HOMES BEYOND EXPECTATIONS					
Drawing Number	031/100				Rev