



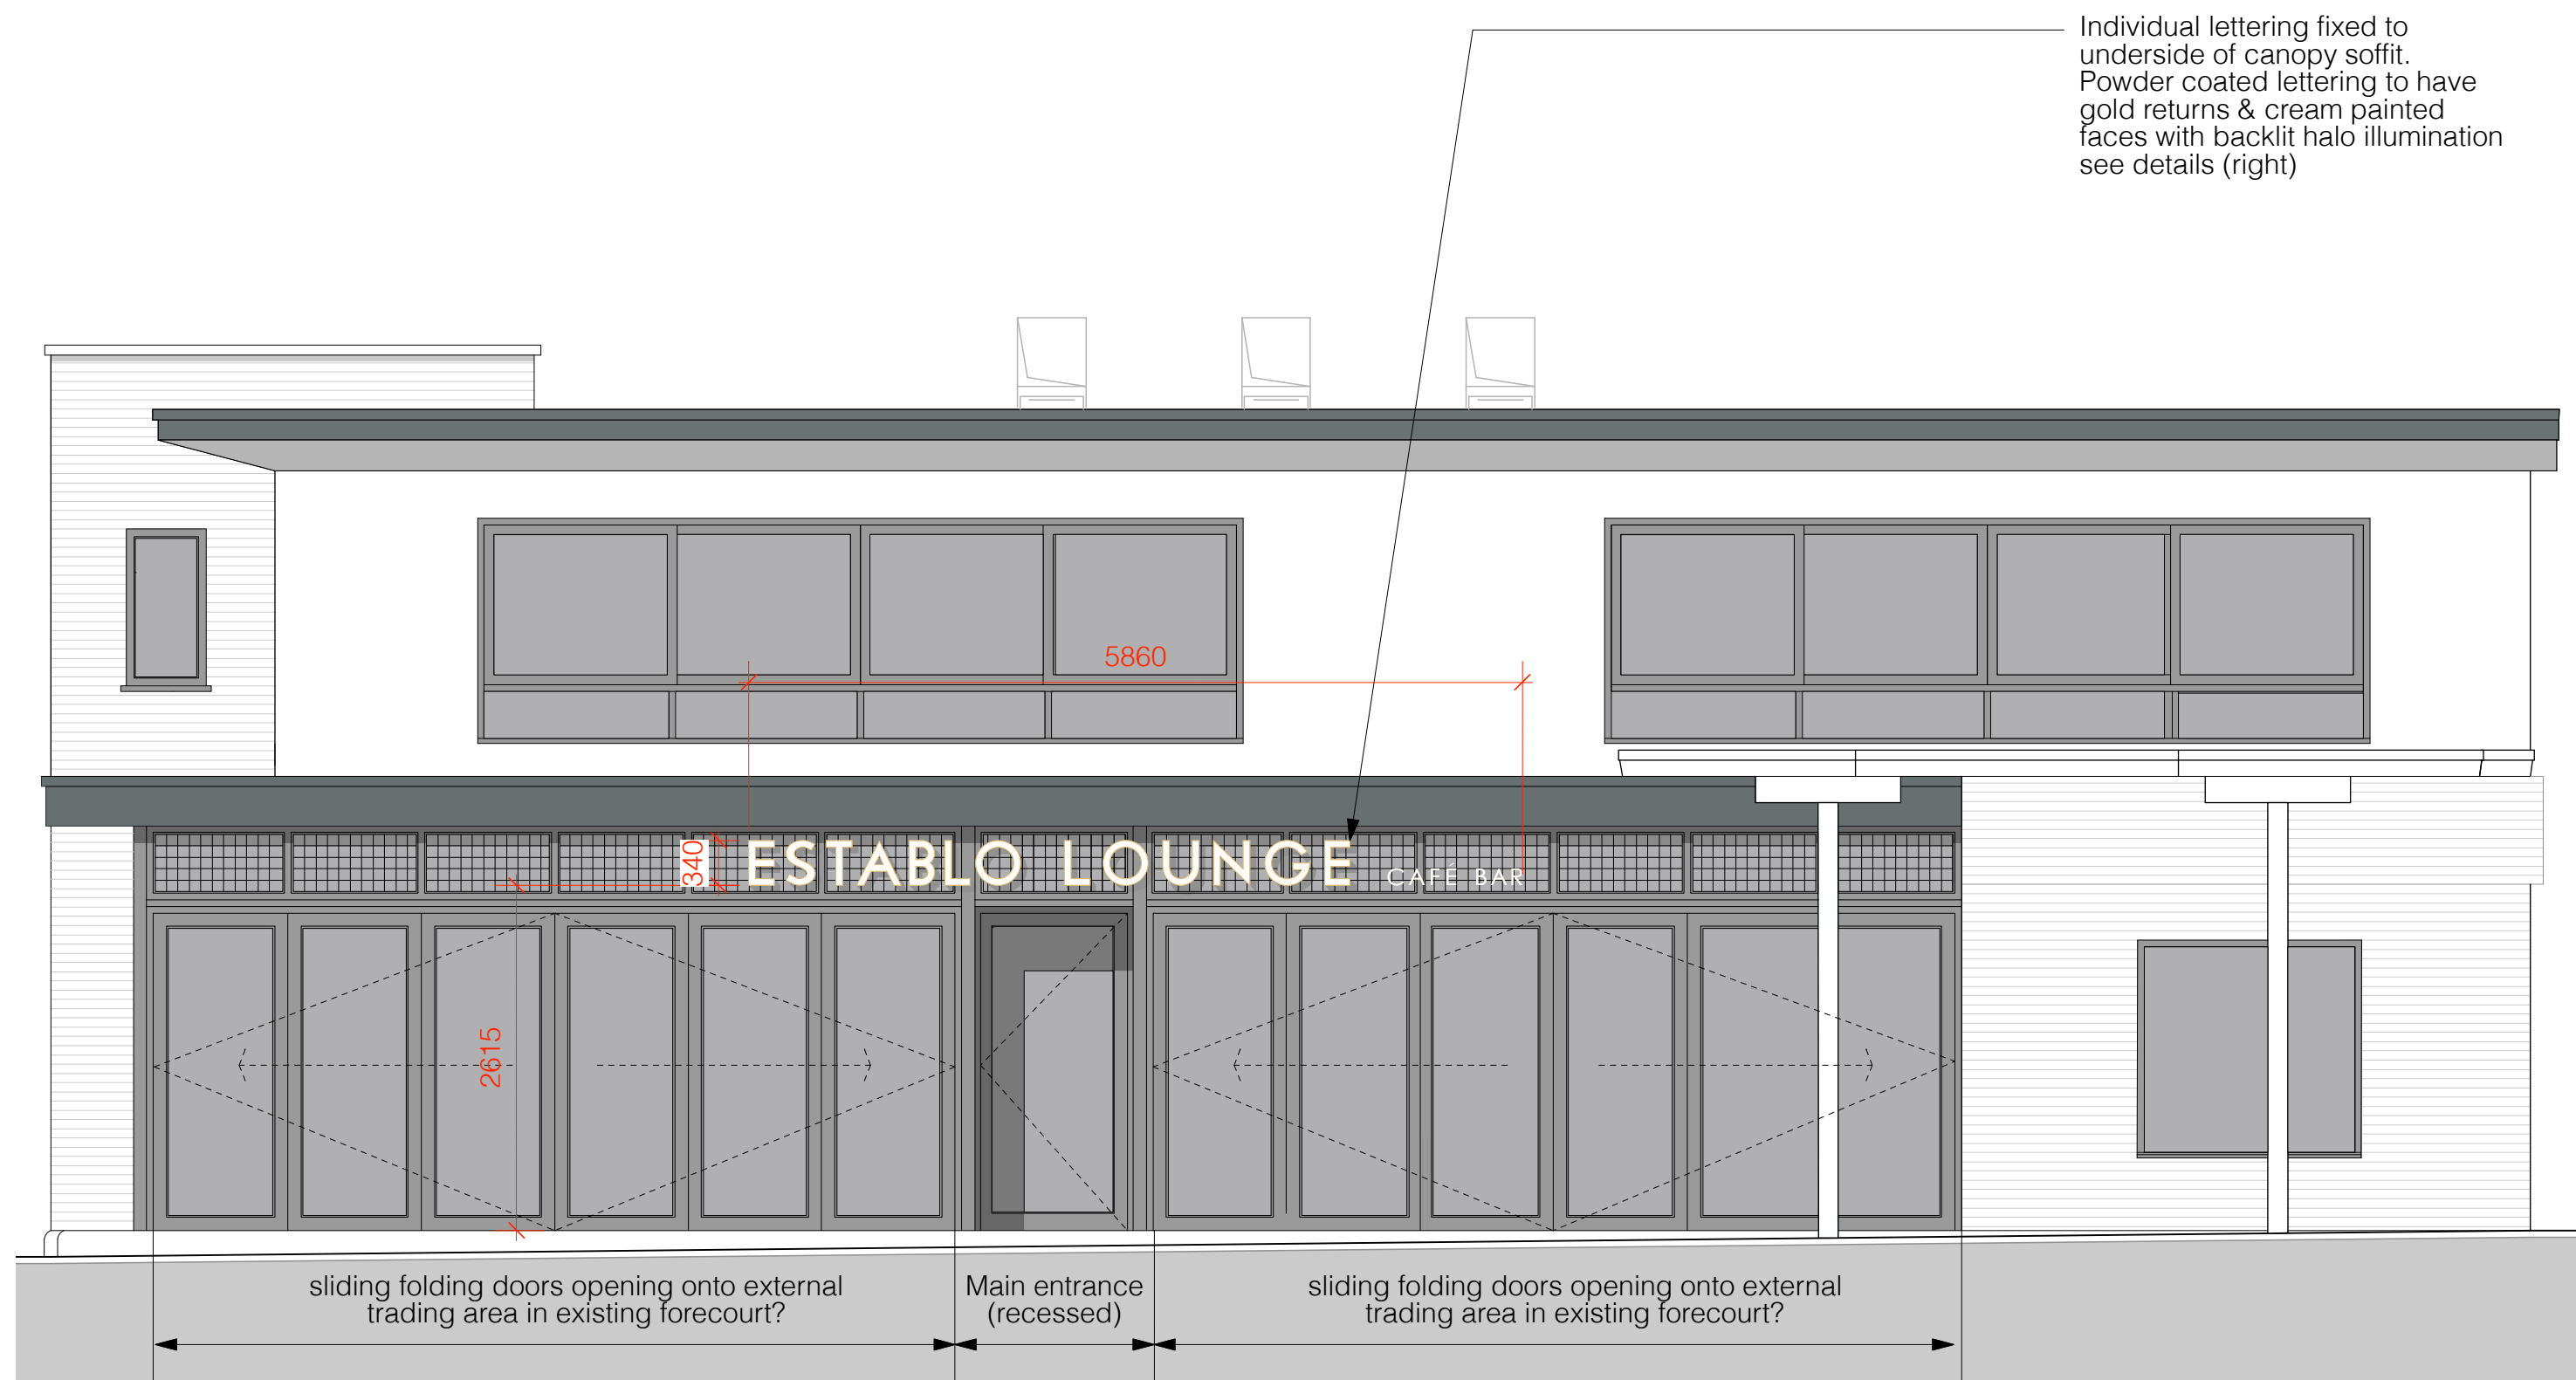


EAST (FRONT) ELEVATION




SOUTH (SIDE) ELEVATION

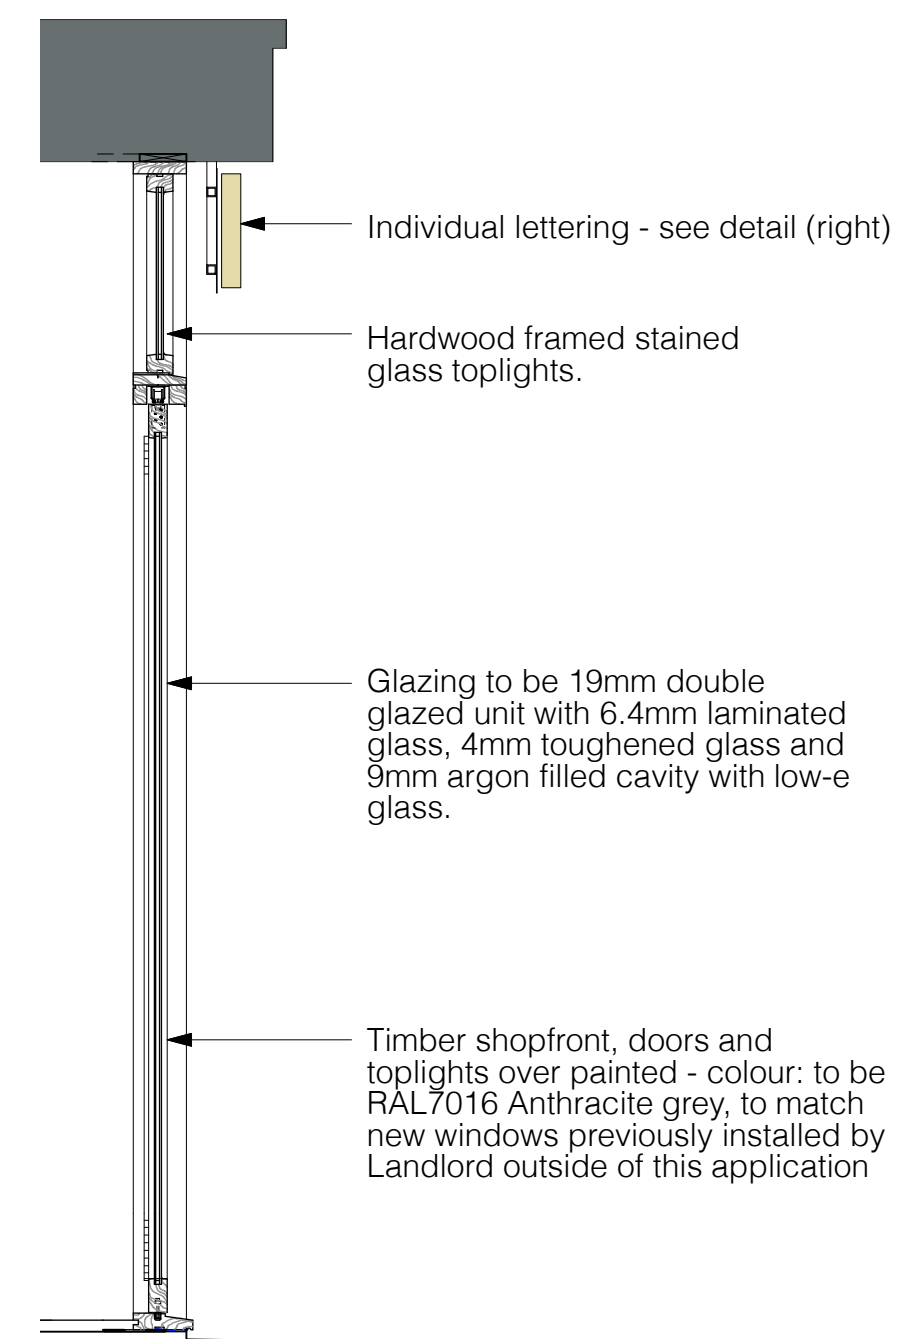

SHOPFRONT SECTION
Scale 1:20@A1

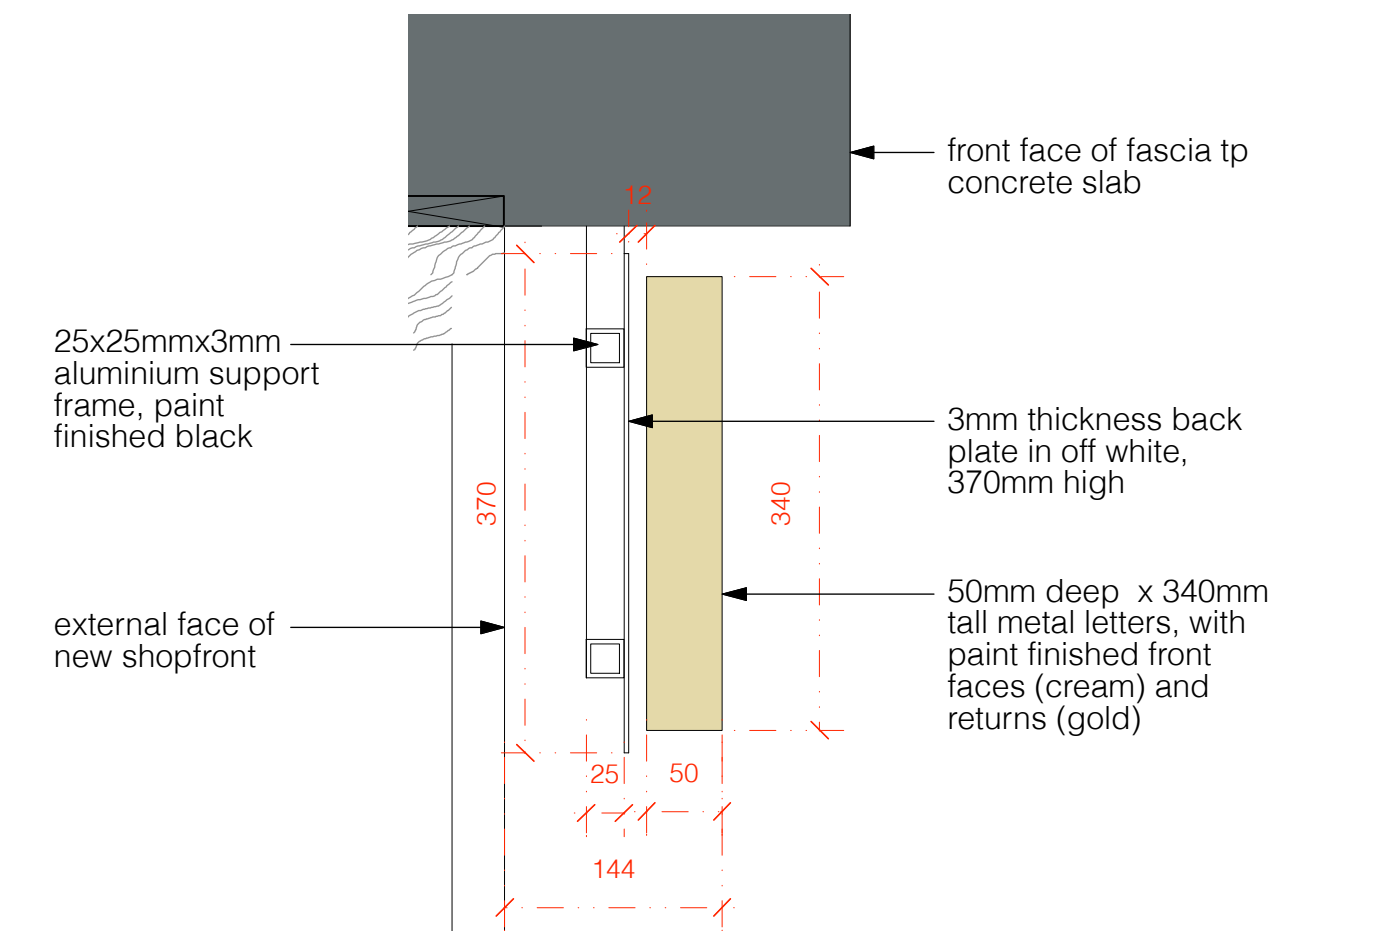


DETAIL SECTION - Scale 1:5@A1

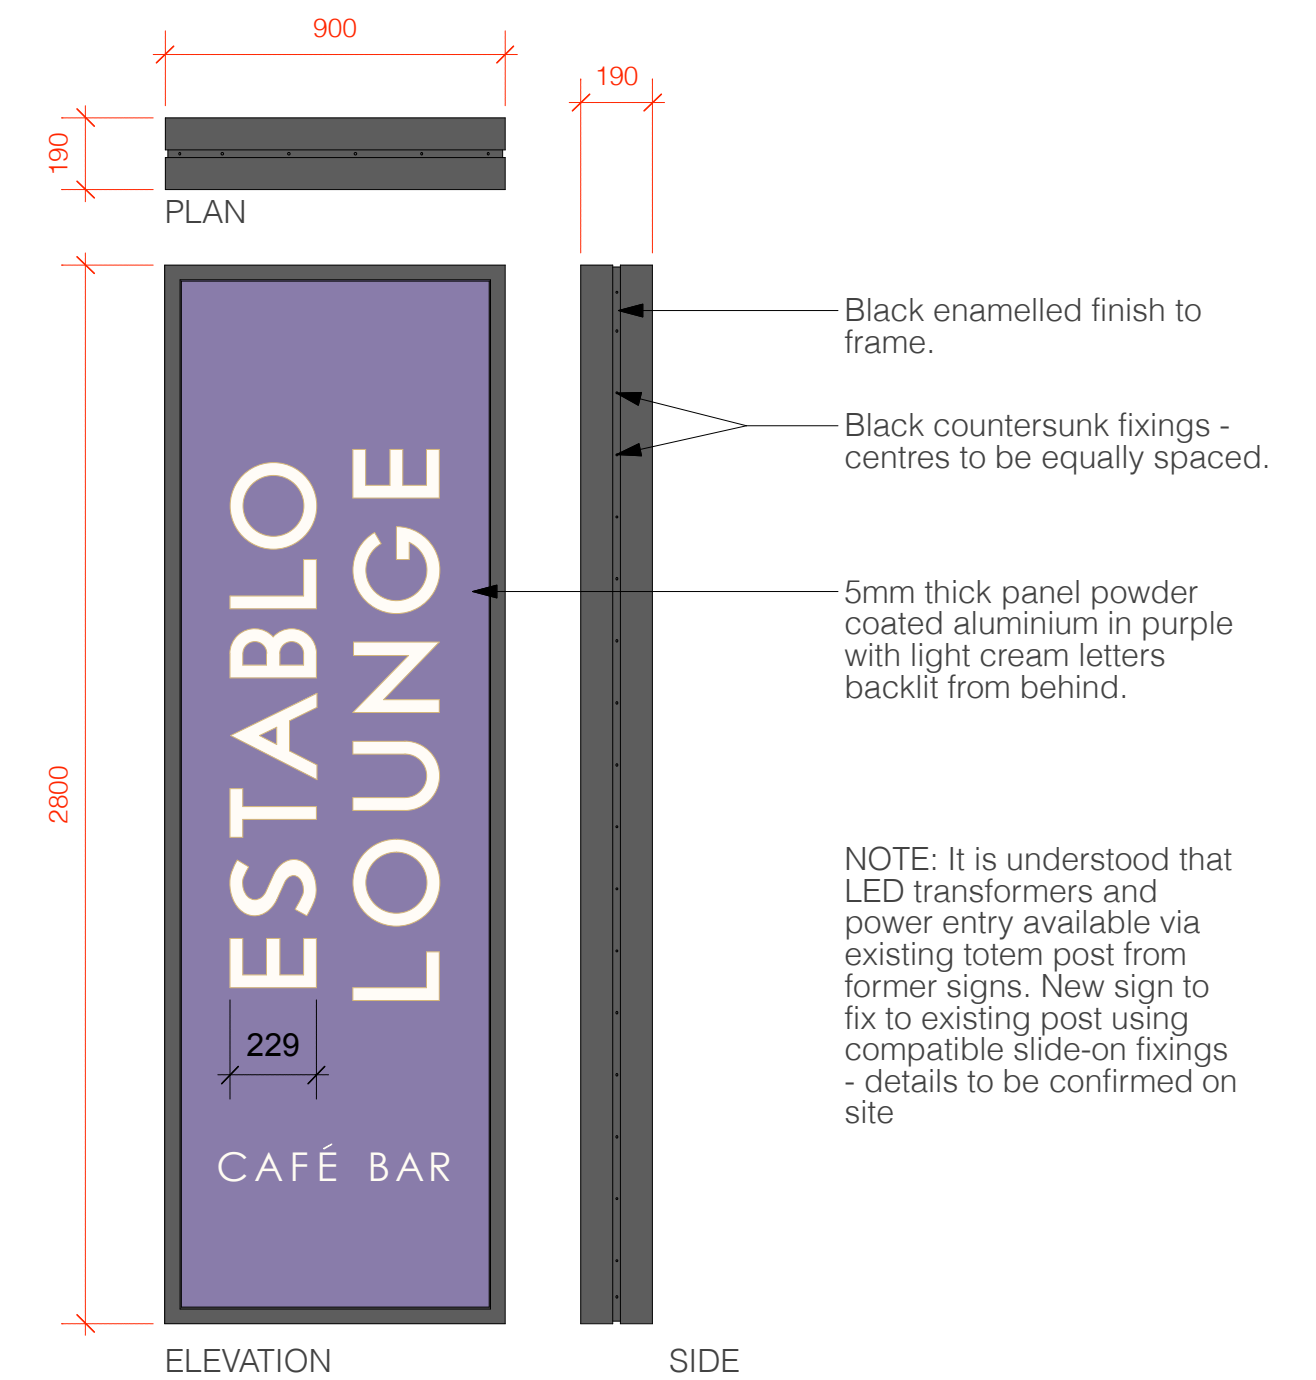

PROPOSED TOTEM SIGN
Scale 1:20@A1

New 'totem' sign to be installed to existing totem post - dimensions to be as per previous signage. See details above

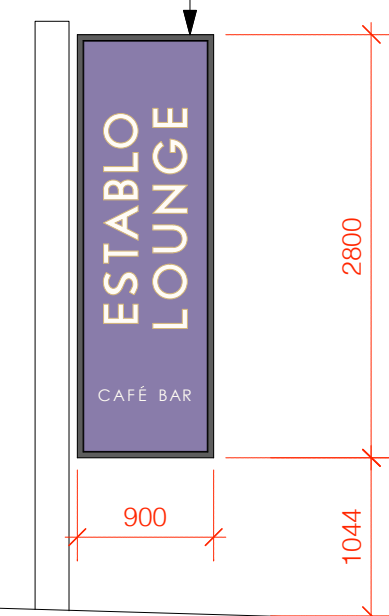

A	26.04.17	DR	Shopfront joinery colour changed to match FF windows
Rev	Date	Initials	Details
Purpose of Issue			
SCHEME DESIGN			
RICHARD PEDLAR ARCHITECTS ARCHITECTURE • CONSERVATION • URBAN DESIGN			
RPCA 4 Grove Road Redland Bristol BS6 6UJ • 0117 974 2612 www.rpca.co.uk • info@rpca.co.uk			
			
Project	Establo Lounge, 1-5 Ash Lane Rustington, West Sussex BN16 3BU		
Client	Loungers Ltd		
Title	proposed elevations		
Drawing No. LNG3232.04A			
Scale	1:50 @ A1 1:100 @ A3	Date	MAR 2015
Responsibility is not accepted for errors made by others in scaling from this drawing. All construction information to be taken from figured dimensions only.			