



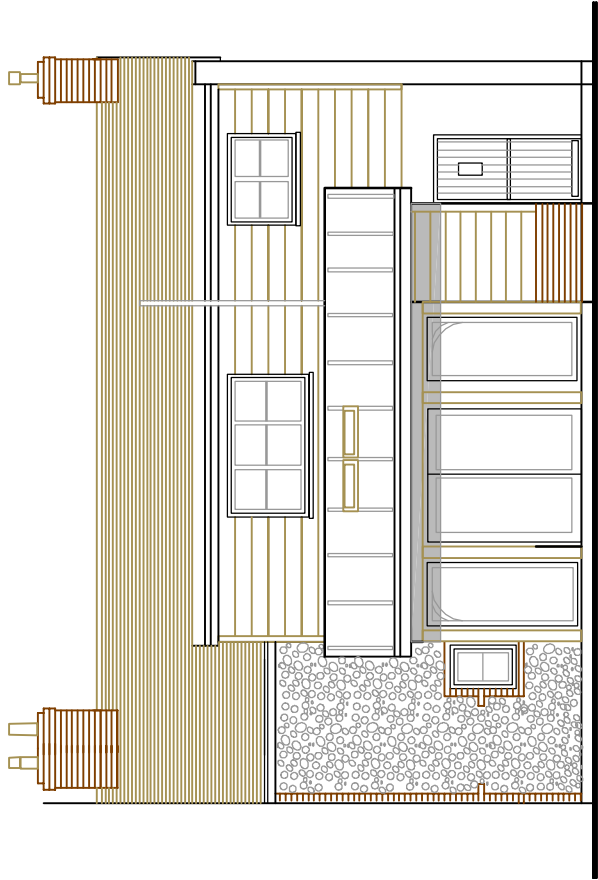


PROPOSED EAST ELEVATION 1:100

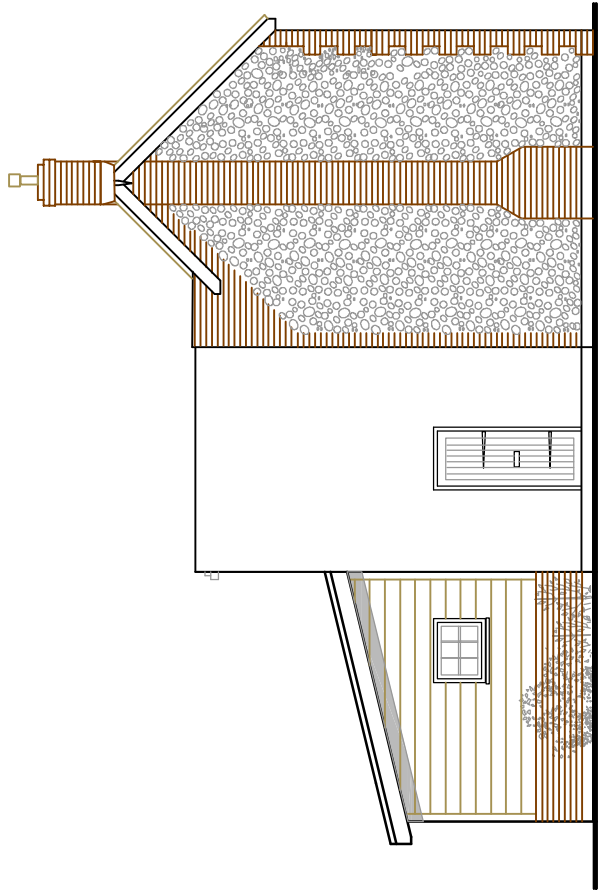


PROPOSED NORTH ELEVATION 1:100

- MATERIALS**
- Walls – horizontal timber cladding (oak)
 - facing brickwork to match existing
 - oak timber frame to dining/family room
 - Windows – painted timber double glazed units
 - Doors – painted timber double glazed units
 - Roof – zinc flat roofing system
 - conservation rooflights

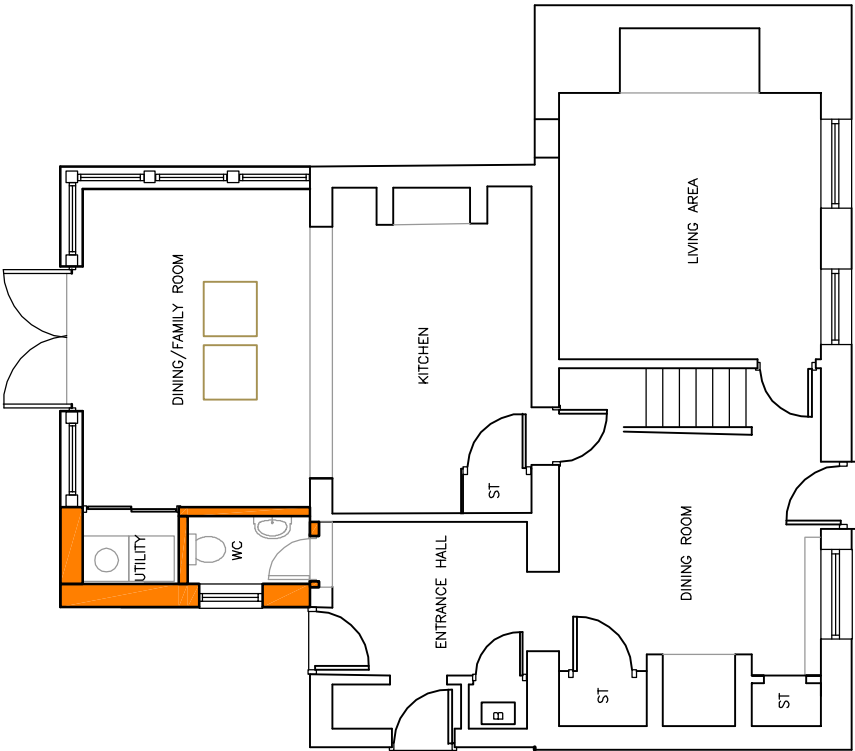

PROPOSED GROUND FLOOR PLAN 1:100

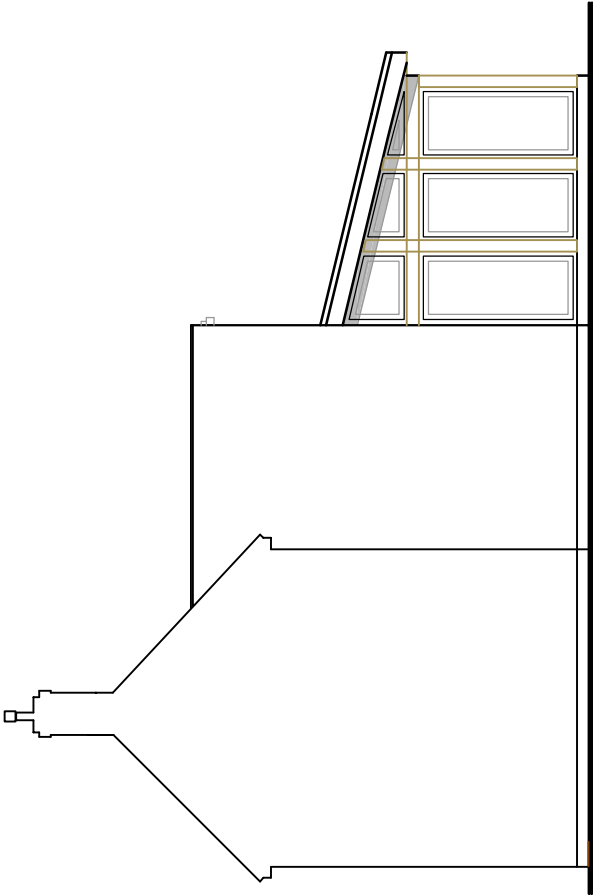

PROPOSED SOUTH ELEVATION 1:100

Amdesign

ARCHITECTURE DESIGN DEVELOPMENT
Leeza Aldis-Hobbs ARB RIBA SPAB
/mob: 07756 329400
e-mail: leeza@amdesignltd.co.uk

PROJECT
**47 SEA LANE
RUSTINGTON
WEST SUSSEX
BN16 2RG**
PROJECT STAGE
PI ANNING

DRAWING
**PROPOSED PLAN
& ELEVATIONS**
DRAWING No
285/03
SCALE
DATE 1:100
REVISION
DRAWN
CHECKED
LA

LETTER	REVISION	DATE
This scheme is subject to town planning and all other necessary consents. All dimensions and levels to be checked on site. This drawing is to be read in conjunction with other relevant drawings and documents. Report all discrepancies to the Architect before work commences.		

