




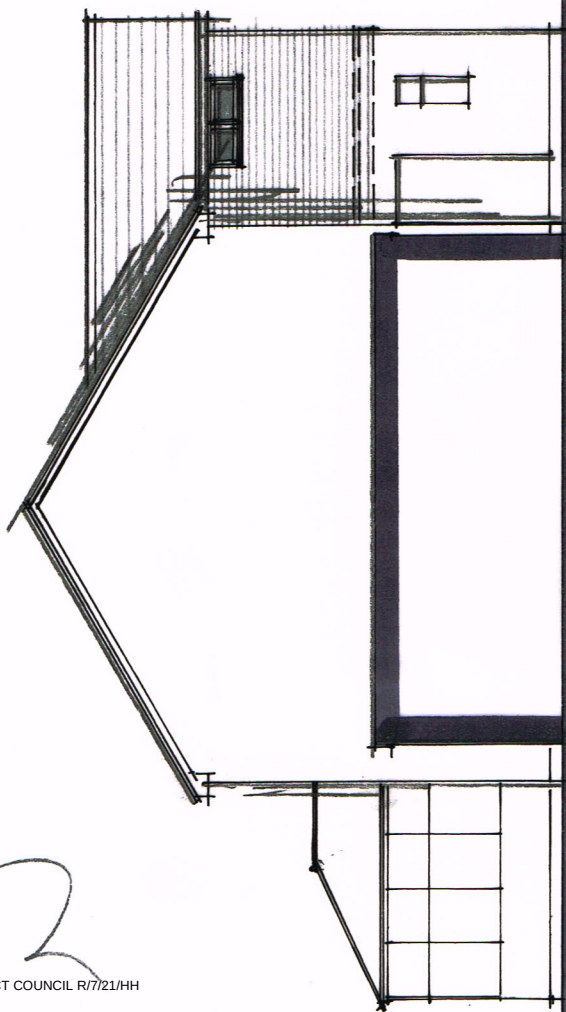


SIDE (s) ELEVATION 1:100 @ A3

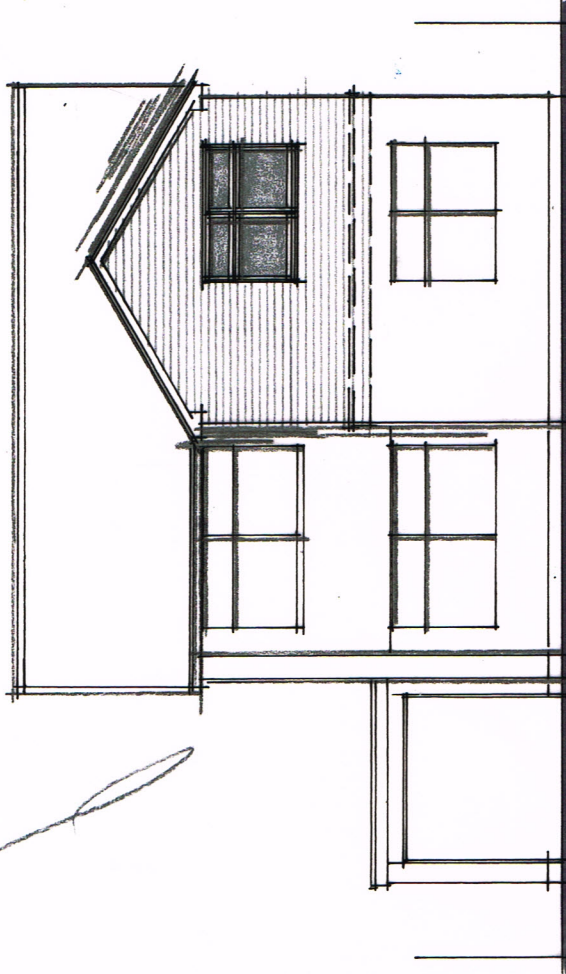

FRONT (e)

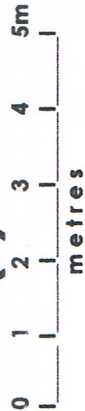

SIDE (n)

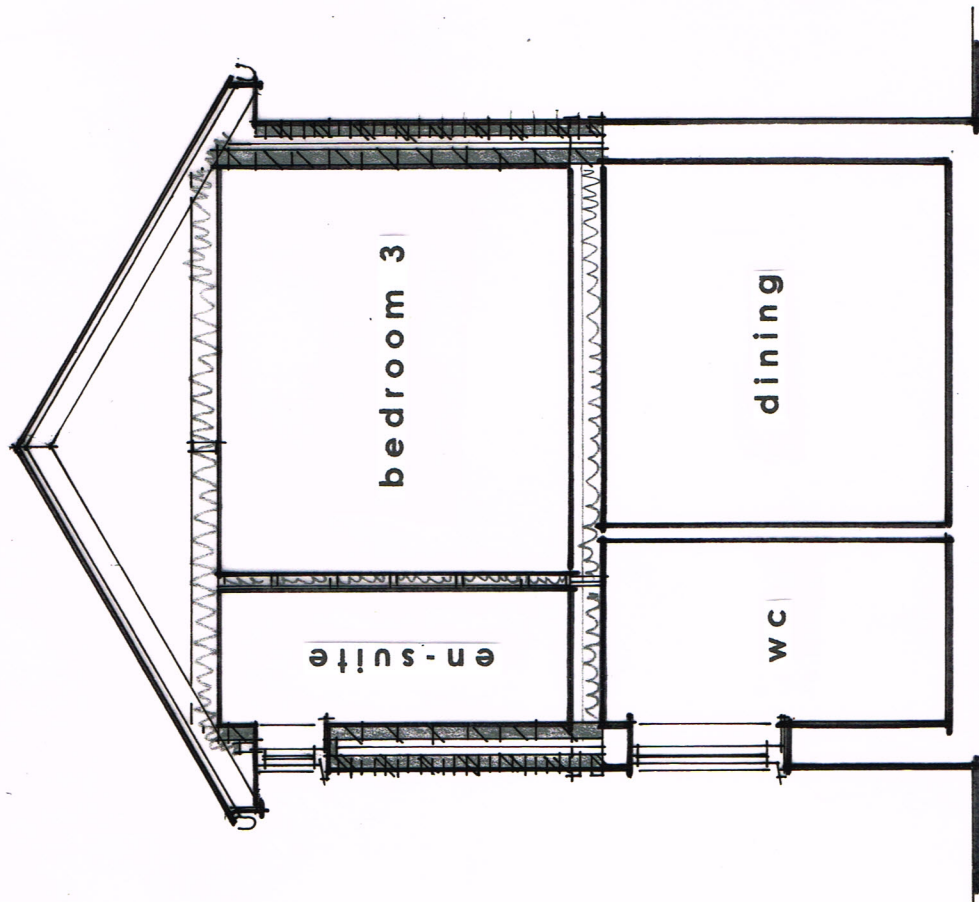

SECTION A-A 1:50

SCHEDULE OF FINISHES

ELEVATIONS	-	face brickwork
WINDOWS	-	white PVCu plastic & double glazed
ROOF	-	interlocking roof tile to match existing with
EAVES	-	white PVCu and double glazed
R/W GOODS	-	black half round guttering with 63mm diameter downpipes

THE CONTRACTOR IS TO PROVIDE SAMPLES FOR APPROVAL BY THE CLIENT AND THE LOCAL PLANNING AUTHORITY WHERE REQUIRED.

THIS DRAWING TO BE READ
IN CONJUNCTION WITH
STRUCTURAL ENGINEERS
DETAILS & CALCULATIONS

Figured dimensions to take precedence over scaled dimensions. The contractor is to verify all dimensions on site before commencing any works. Any discrepancies whatsoever to be brought to the attention of the client immediately.

The copyright of this drawing is reserved and the drawing must not be disclosed without authority.

Project

WAVERLEY HOUSE, WAVERLEY ROAD,
RUSTINGTON

Proposed 1st floor front extension

Client

Mr & Mrs Turnham

Drawing no.

RT/WR/04

Scale

AS SHOWN

Date

Jan 2021

Drawn By

WG

WAYNE GANDER MCIAT
Chartered Architectural Technologist

98 Durrington Lane
WORTHING
West Sussex
BN13 2RQ

Tel/Fax 01903 694817

Email - waynegander08@gmail.com