


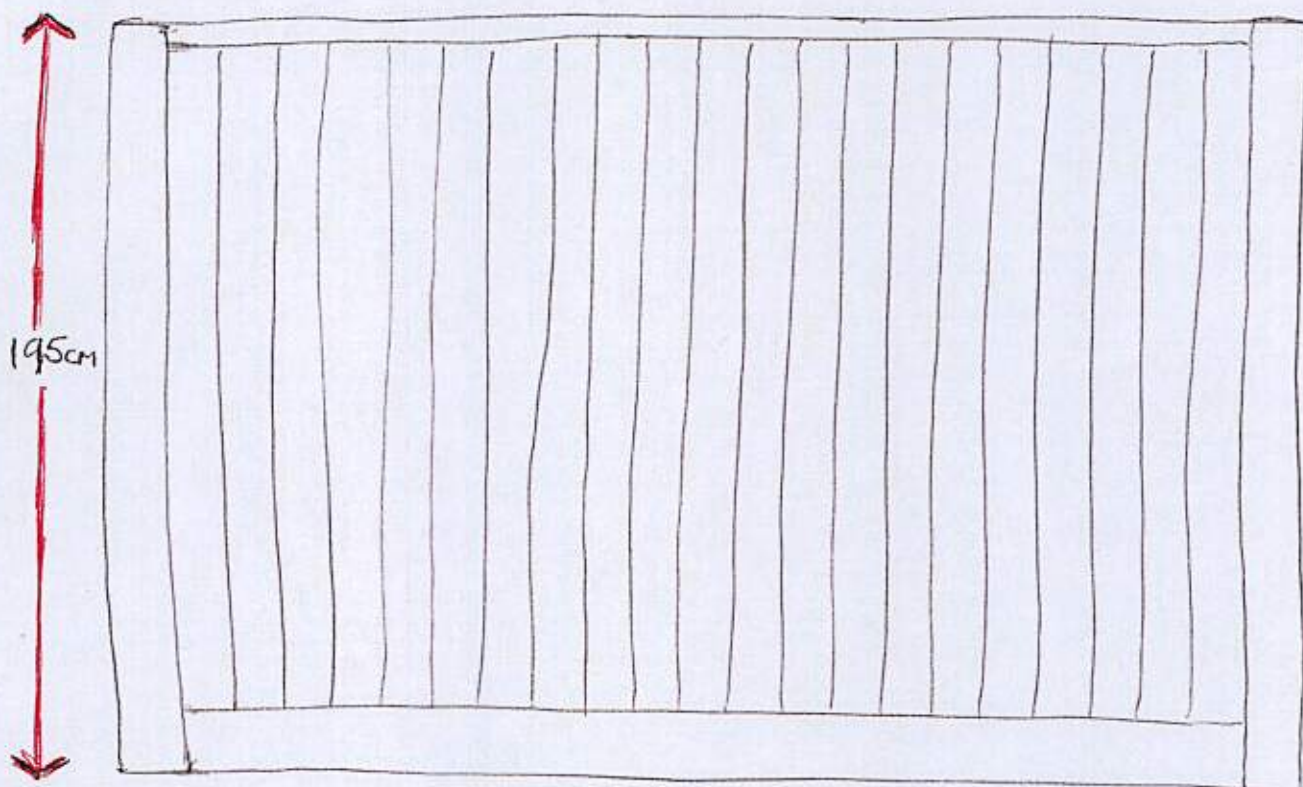

1 OR 2 GRAVEL BOARDS AS GARDEN IS
ABOVE HEIGHT OF CARPETS WOOD CARPARK

15 FONTWELL CLOSE BN16 2LL

PROPOSED WOODEN CLOSE-BOARD FENCE
WITH WOODEN POSTS AND MATCHING WOODEN GATES
(GATES TO BE PEDESTRIAN WIDTH TO DIRECTLY
REPLACE EXISTING METAL AND WOODEN GATES)