


WEST

NORTH


EAST

2,424.46 mm
2,458

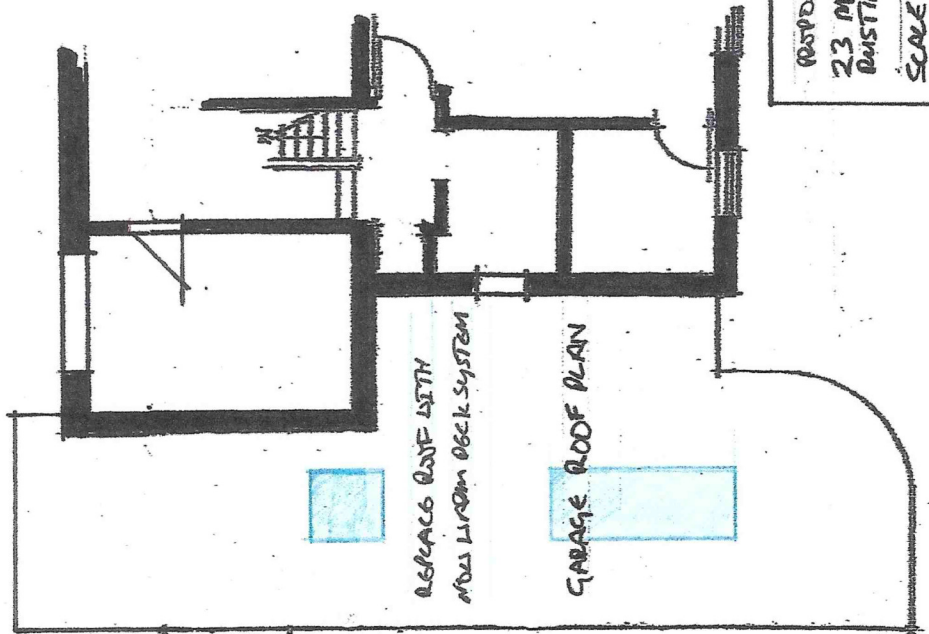

REPLACE ROOF WITH
NEW LIGNUM DECK SYSTEM

GARAGE ROOF PLAN

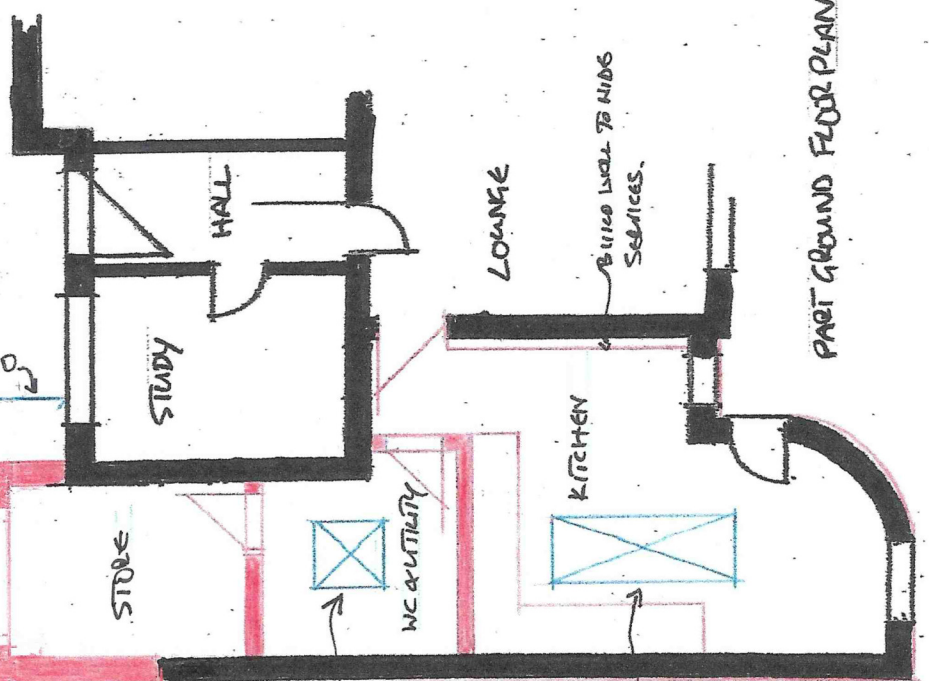

STUDY

HALL

LOUNGE

KITCHEN

STORE

WC & UTILITY

BUILD WALL TO HIDE
SERVICES

PART GROUND FLOOR PLAN

NEW DOOR FLIGHT UP
TO GARAGE

NEW LOOF 219411
900x2400
NEW 6x12 BLACK METAL
TO BEHIND ROOM
INSULATION OF BEHIND
DOOR TO MATCH ENTRY

PROPOS 60
23 MILL LANE
BUSTINGTON
SCALE 1:200, 1:100

289 4